1000/189

TOPOGRAPHIC SURVEY OF LOT 5, BLOCK C, TR. 3, UNIT I.
NORTH ALBUQUERQUE ACRES
BERNALILLO COUNTY, NEW MEXICO.

B-21-1578

SURVEY NOTE: The basis of elevation is the benchmark, C-23', elevation is 5006.46.

OWNER: DOUG KEATY
1001 PASEO DEL NE
ALBUQUERQUE, N.M. 87112

SCALE : 1" = 10'

SURVEYOR'S CERTIFICATE

I, Gary E. Gritsko, a registered New Mexico Professional Land Surveyor, do hereby certify that this plat and survey was prepared by me from notes of an actual field survey; that the monuments shown hereon exist on the property, except as noted hereon; and that this survey is true and correct to the best of my knowledge and belief.
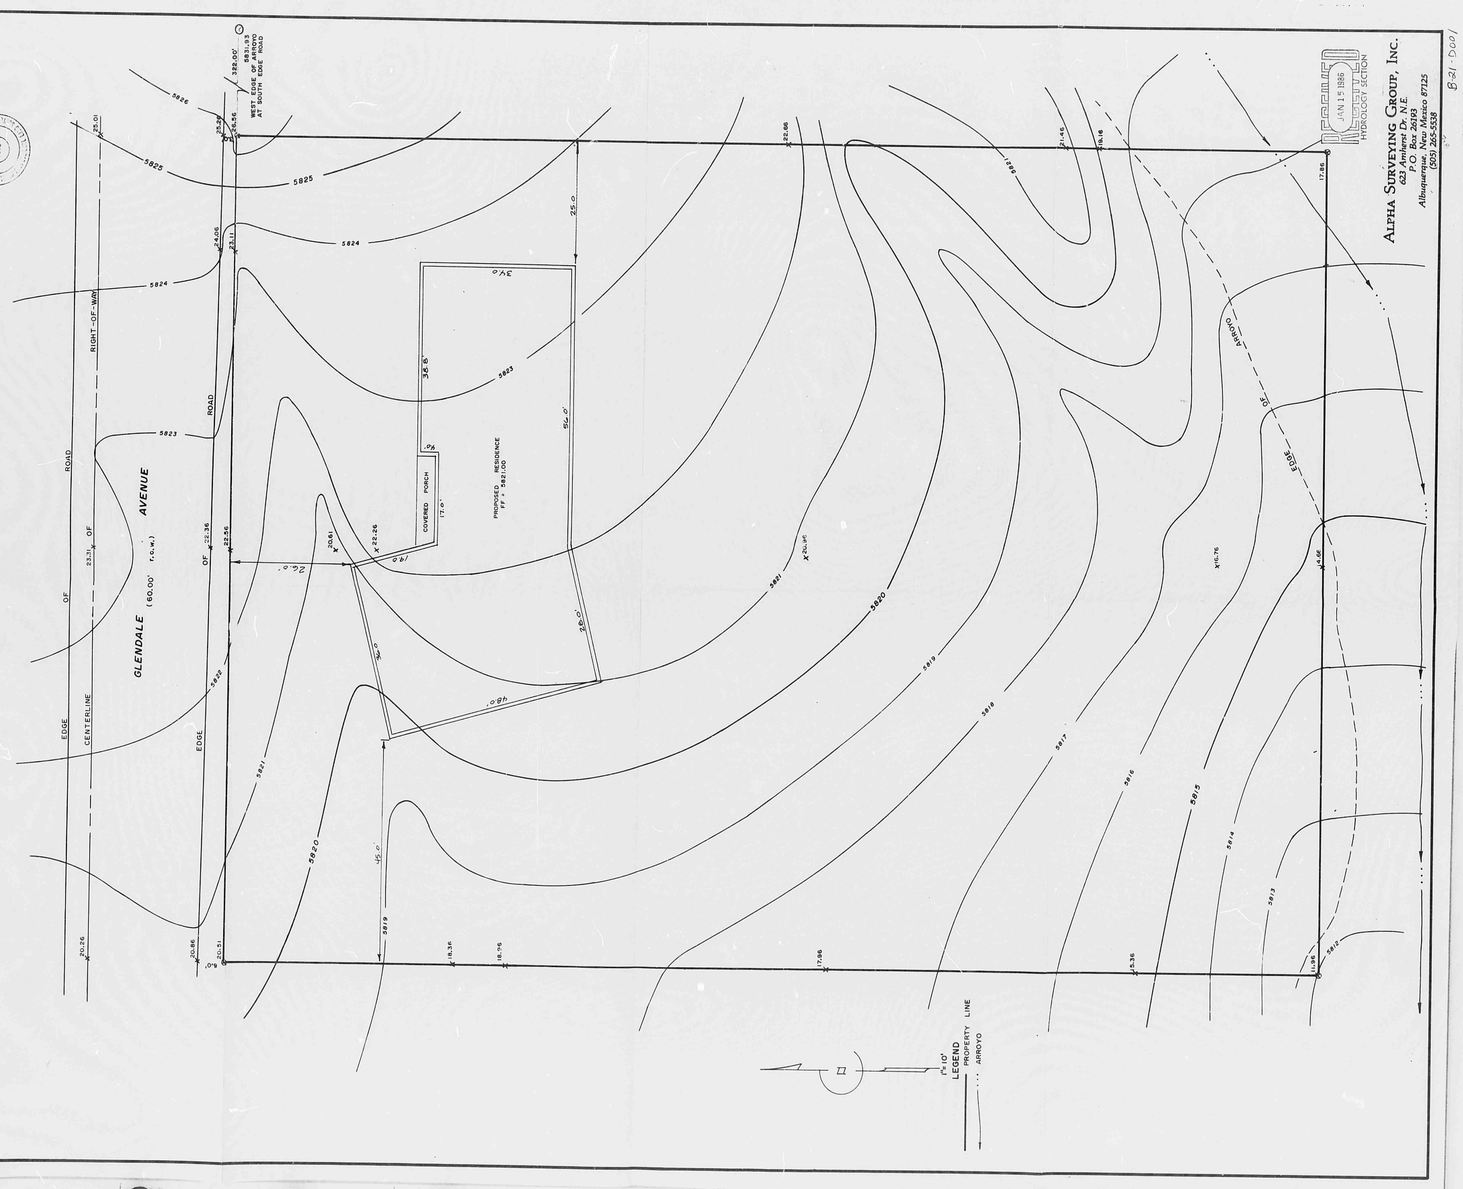
Gary E. Gritsko, N.M.P.S. #9686 — DATE