PHASE I TCL CERTIFICATION

PHASE II TCL CERTIFICATION

PHASE III TCL CERTIFICATION

RESPEC IS ACQUIRING TCL CERTIFICATION FOR PHASE II ONLY. PHASE I IS COMPLETE AND PHASE III WILL BE APART OF SUBSEQUENT DELIVERABLE.

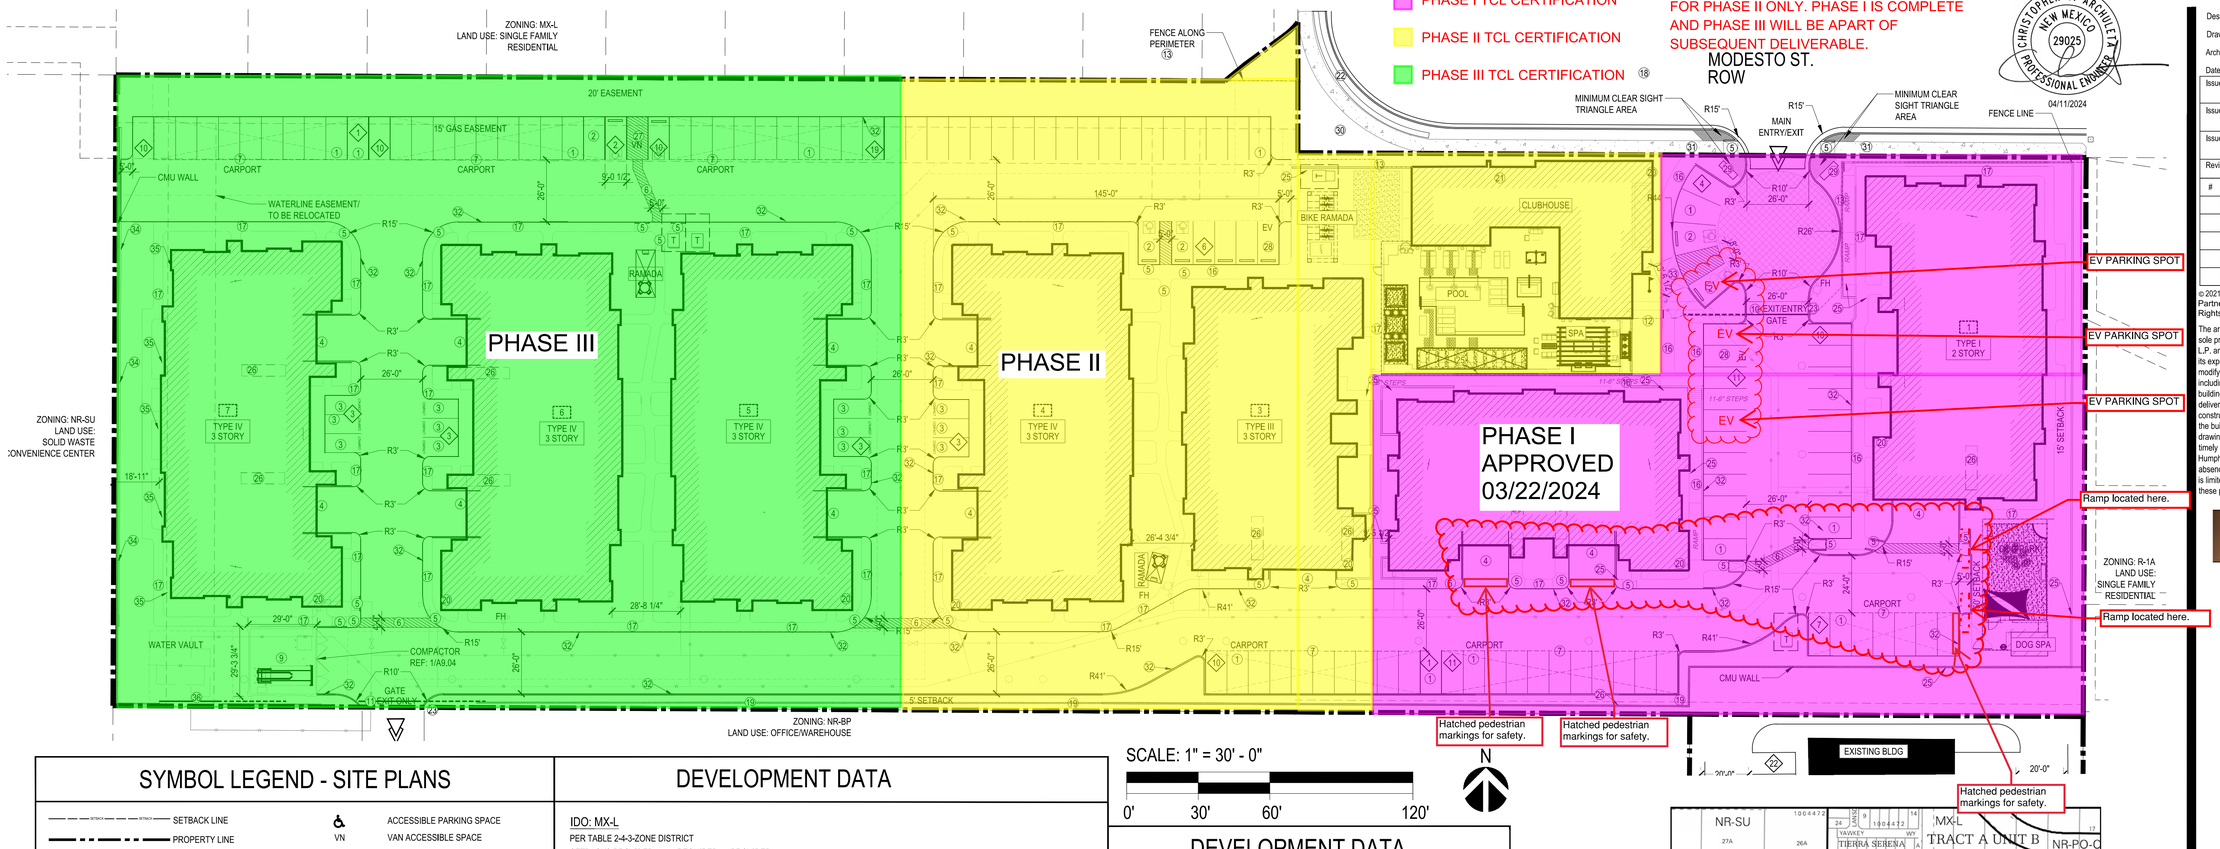

SCALE: 1" = 30' - 0"

0' 30' 60' 120'

N

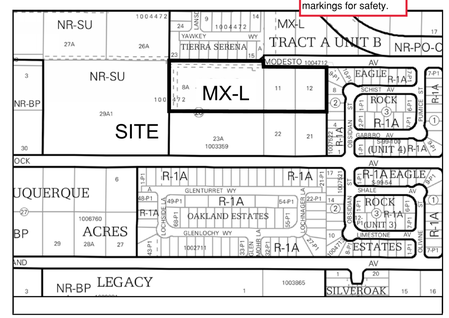
NR-SU
MX-L
TRACT A UNIT B
NR-PO-C
TIERRA SERENA
NR-SU
NR-BP
MX-L
SITE
EAGLE ROCK
R-1A
R-1A
R-1A