HYDROLOGY

D19/D9

TWO PLANS

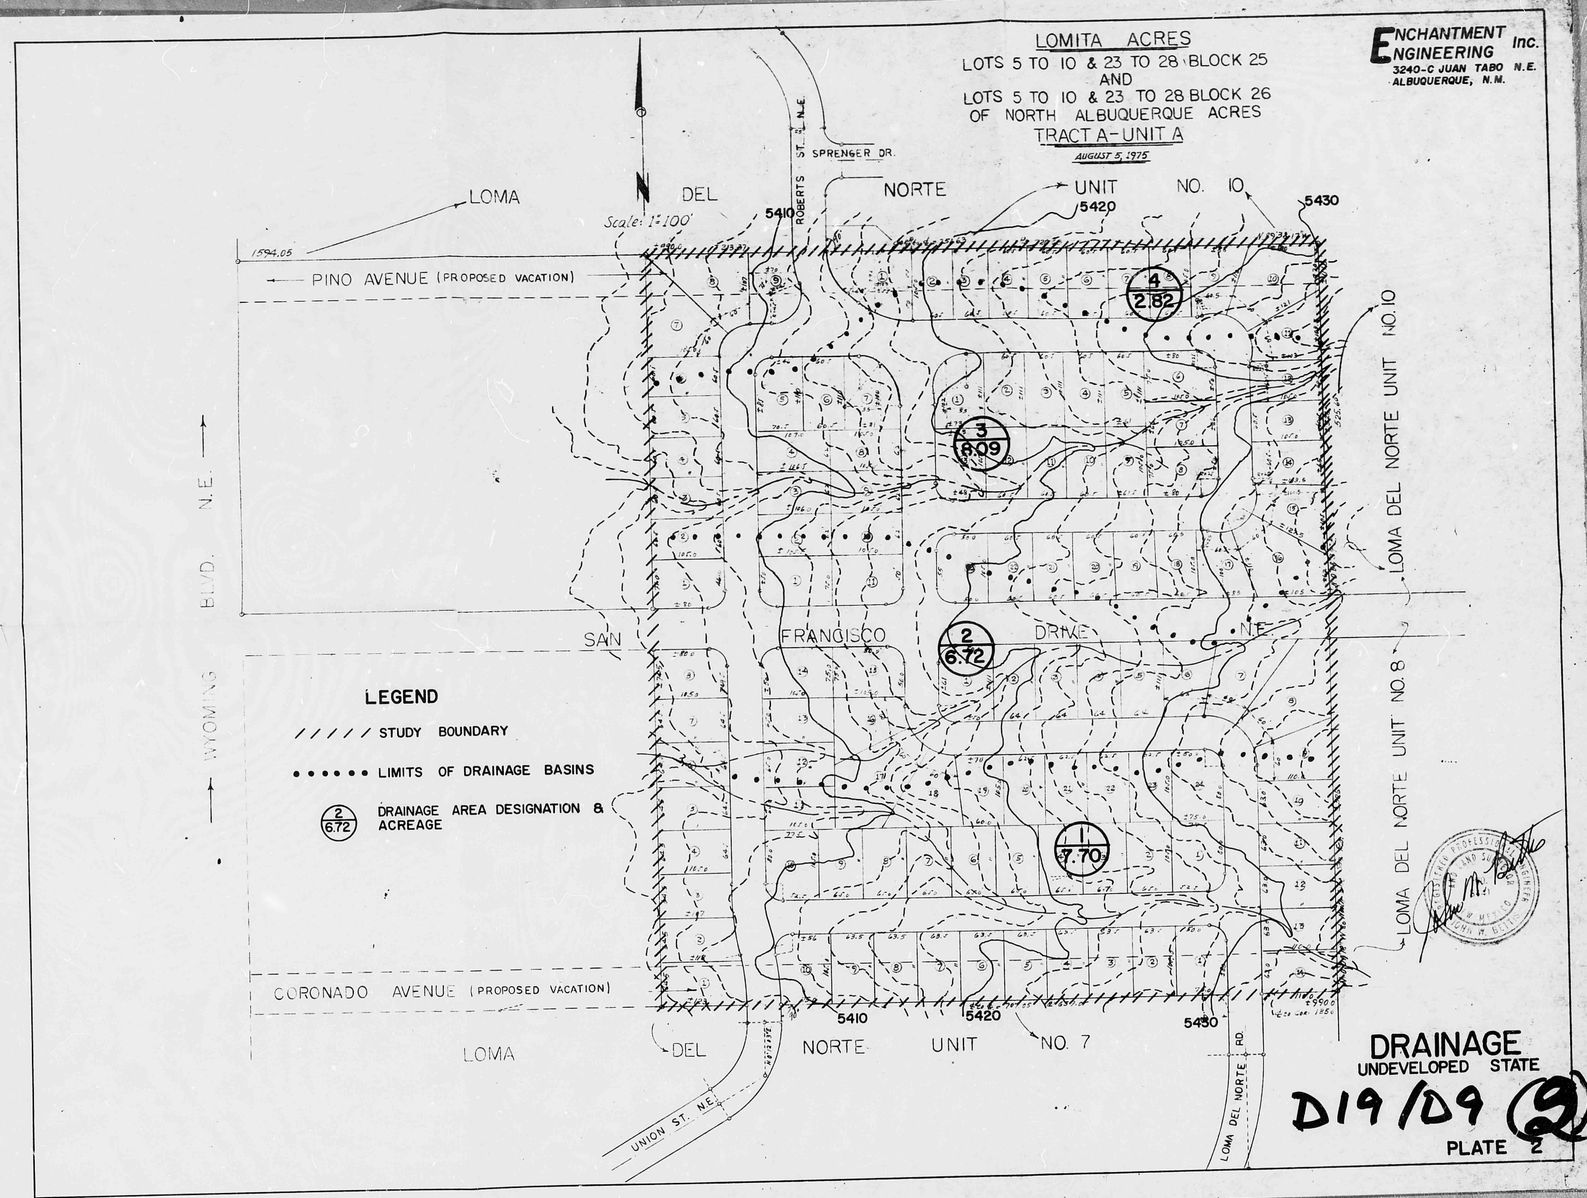
LOMITA ACRES
LOTS 5 TO 10 & 23 TO 28 BLOCK 25
AND
LOTS 5 TO 10 & 23 TO 28 BLOCK 26
OF NORTH ALBUQUERQUE ACRES
TRACT A-UNIT A
AUGUST 5, 1975
ENCHANTMENT ENGINEERING Inc.
3240-C JUAN TABO N.E.
ALBUQUERQUE, N.M.
Scale: 1"=100'
LOMA DEL NORTE UNIT NO. 10
ROBERTS ST. N.E.
SPRENGER DR.
5410
5420
5430
1594.05
PINO AVENUE (PROPOSED VACATION)
WYOMING BLVD. N.E.
SAN FRANCISCO DRIVE N.E.
CORONADO AVENUE (PROPOSED VACATION)
UNION ST. NE
LOMA DEL NORTE RD.
LOMA DEL NORTE UNIT NO. 8
LOMA DEL NORTE UNIT NO. 7
4
2.82
3
8.09
2
6.72
1
7.70
LEGEND
STUDY BOUNDARY
LIMITS OF DRAINAGE BASINS
DRAINAGE AREA DESIGNATION & ACREAGE
DRAINAGE
UNDEVELOPED STATE
D19/D9 (2)
PLATE 2

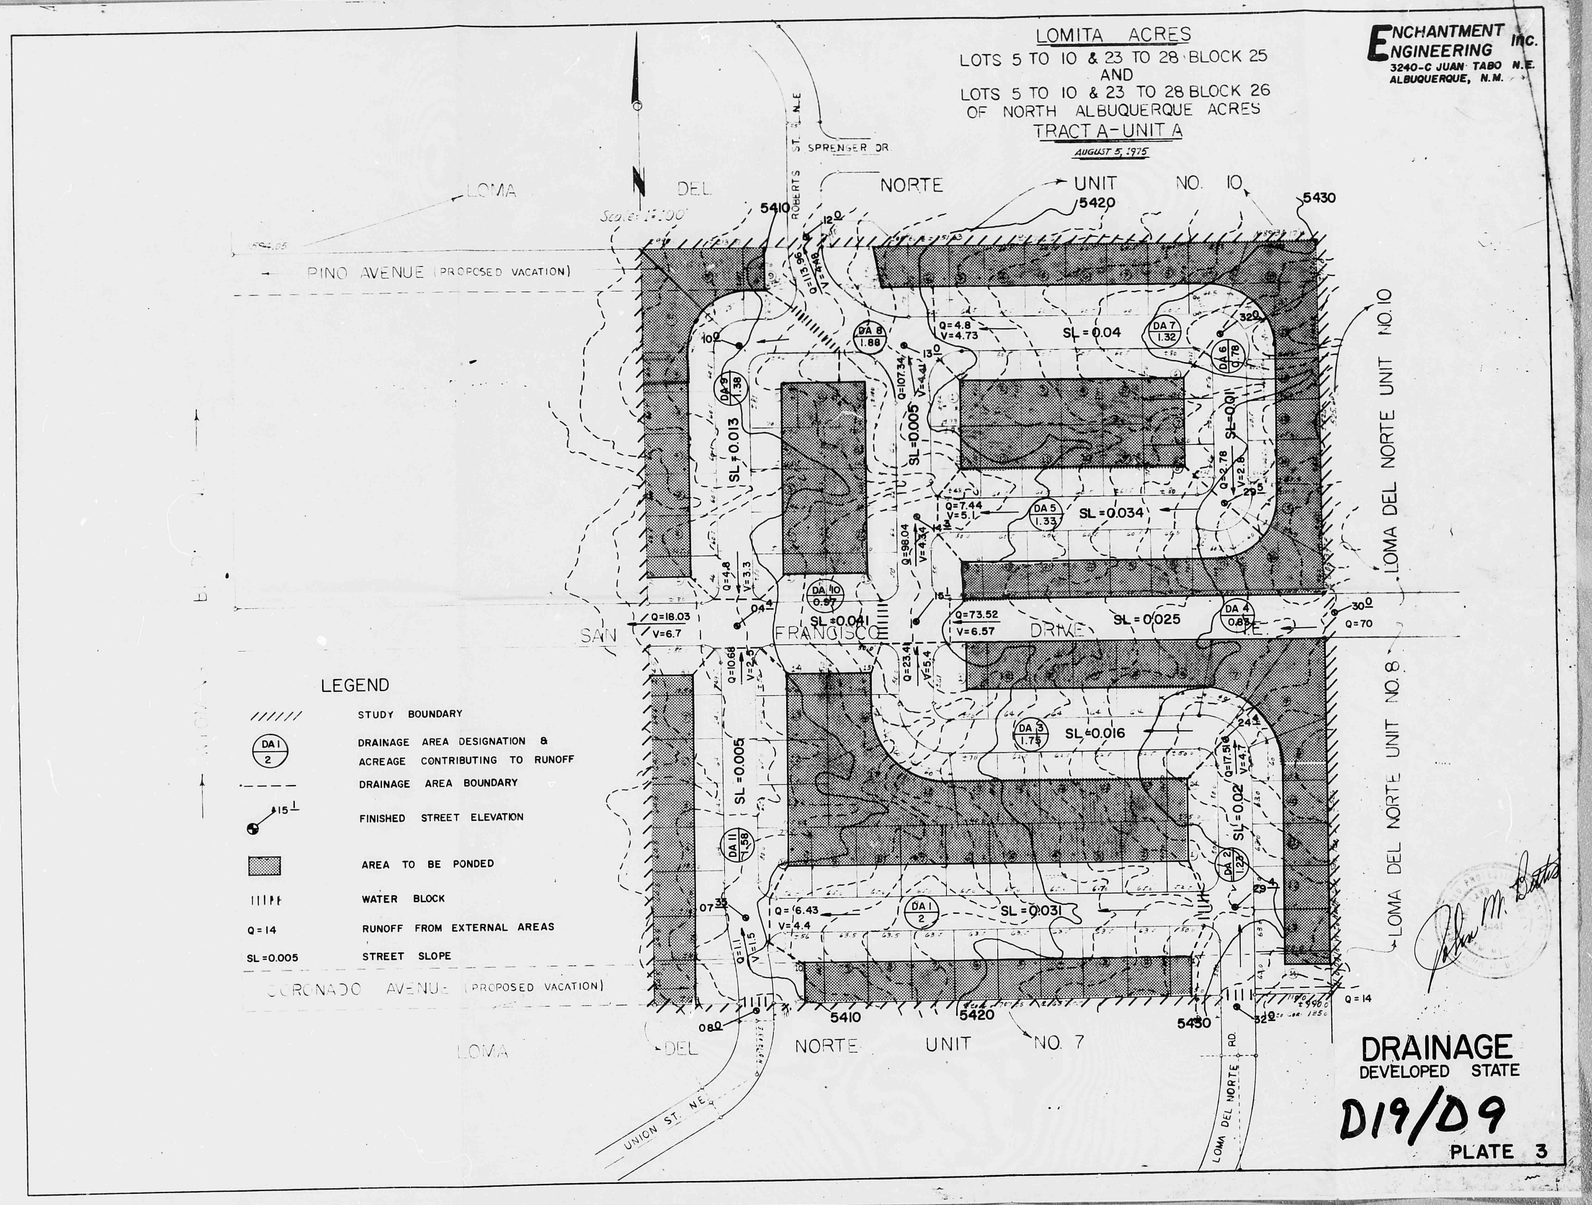
LOMITA ACRES
LOTS 5 TO 10 & 23 TO 28 BLOCK 25
AND
LOTS 5 TO 10 & 23 TO 28 BLOCK 26
OF NORTH ALBUQUERQUE ACRES
TRACT A-UNIT A
AUGUST 5, 1975
ENCHANTMENT ENGINEERING INC.
3240-C JUAN TABO N.E.
ALBUQUERQUE, N.M.
LOMA DEL NORTE UNIT NO. 10
PINO AVENUE (PROPOSED VACATION)
SAN FRANCISCO DRIVE
CORONADO AVENUE (PROPOSED VACATION)
UNION ST. N.E.
LOMA DEL NORTE RD.
ROBERTS ST. N.E.
SPRENGER DR.
LOMA DEL NORTE UNIT NO. 7
LOMA DEL NORTE UNIT NO. 8
LEGEND
STUDY BOUNDARY
DRAINAGE AREA DESIGNATION & ACREAGE CONTRIBUTING TO RUNOFF
DRAINAGE AREA BOUNDARY
FINISHED STREET ELEVATION
AREA TO BE PONDED
WATER BLOCK
Q = 14 RUNOFF FROM EXTERNAL AREAS
SL = 0.005 STREET SLOPE
DRAINAGE
DEVELOPED STATE
D19/D9
PLATE 3