HYDROLOGY

E18/D4
2 PLANS

E18/D4

2 Plans

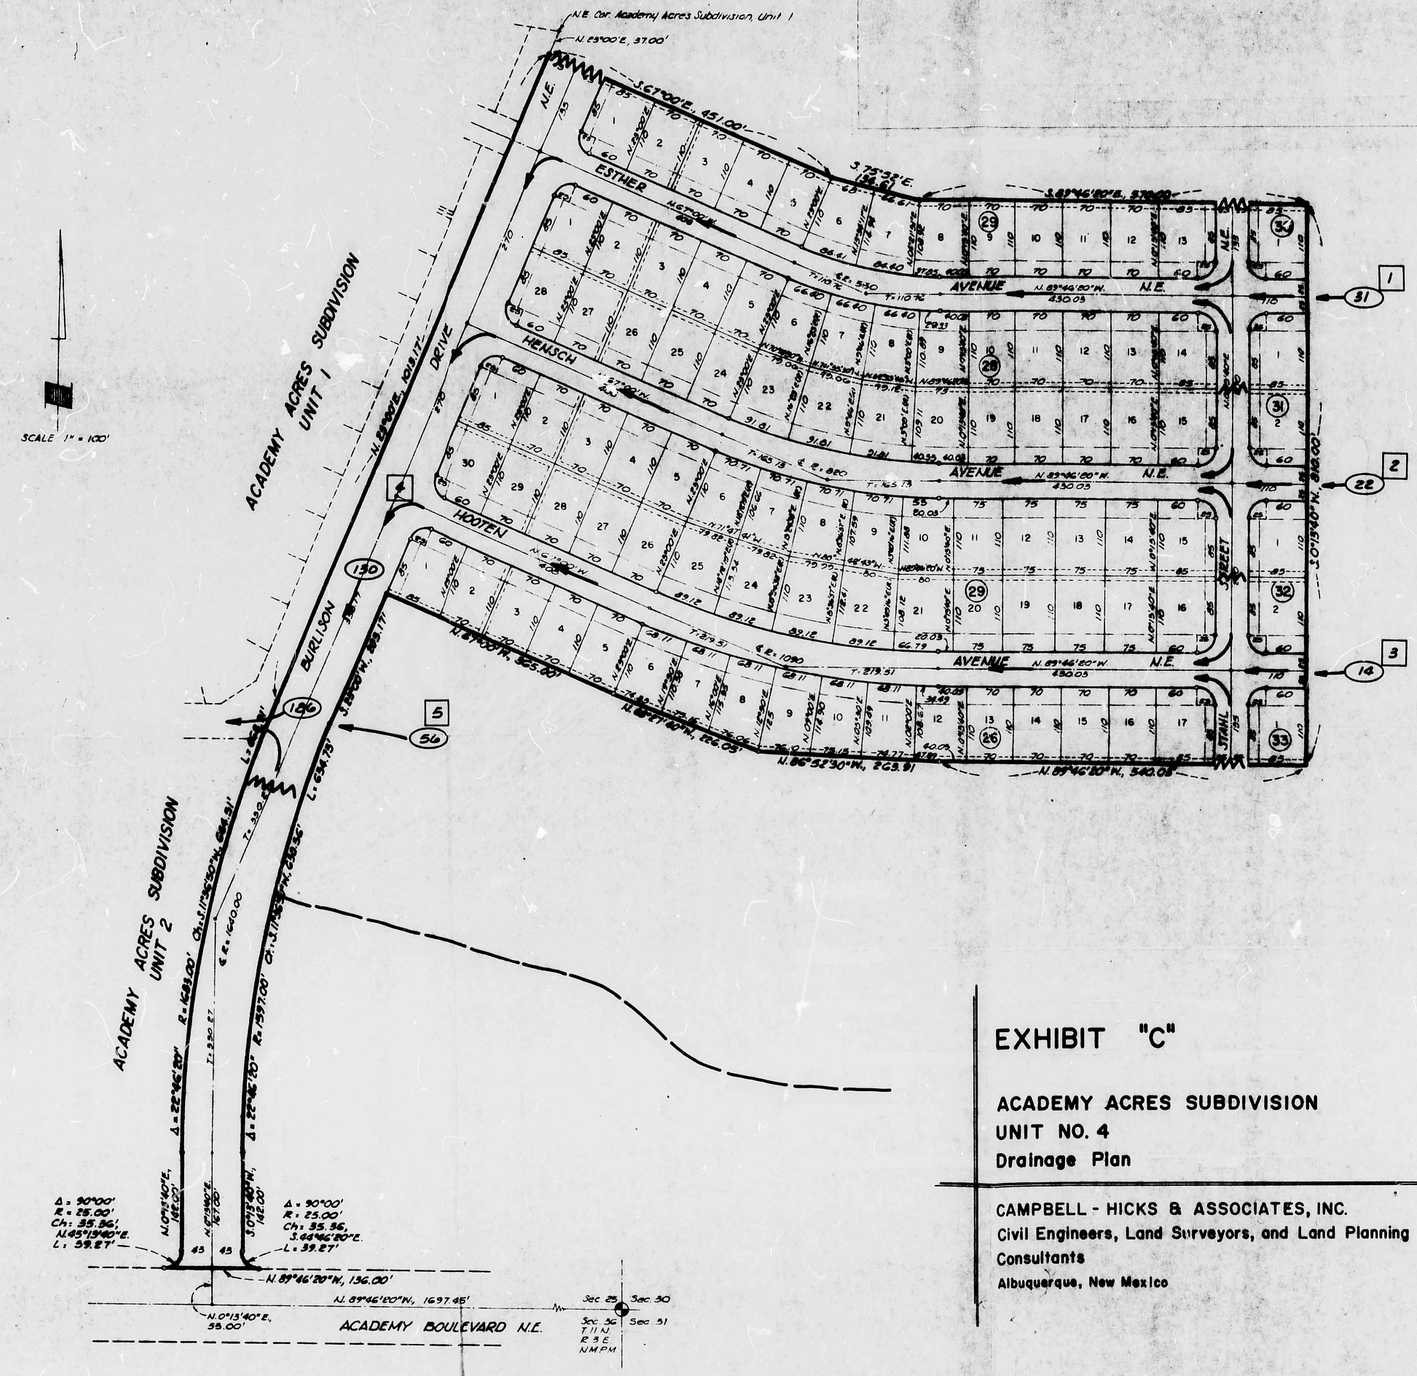

EXHIBIT "C"

ACADEMY ACRES SUBDIVISION
UNIT NO. 4
Drainage Plan

CAMPBELL - HICKS & ASSOCIATES, INC.
Civil Engineers, Land Surveyors, and Land Planning Consultants
Albuquerque, New Mexico

CITY OF ALBUQUERQUE
THIS MICROIMAGE IS THE BEST POSSIBLE REPRODUCTION DUE TO THE POOR QUALITY OF THE ORIGINAL DOCUMENT

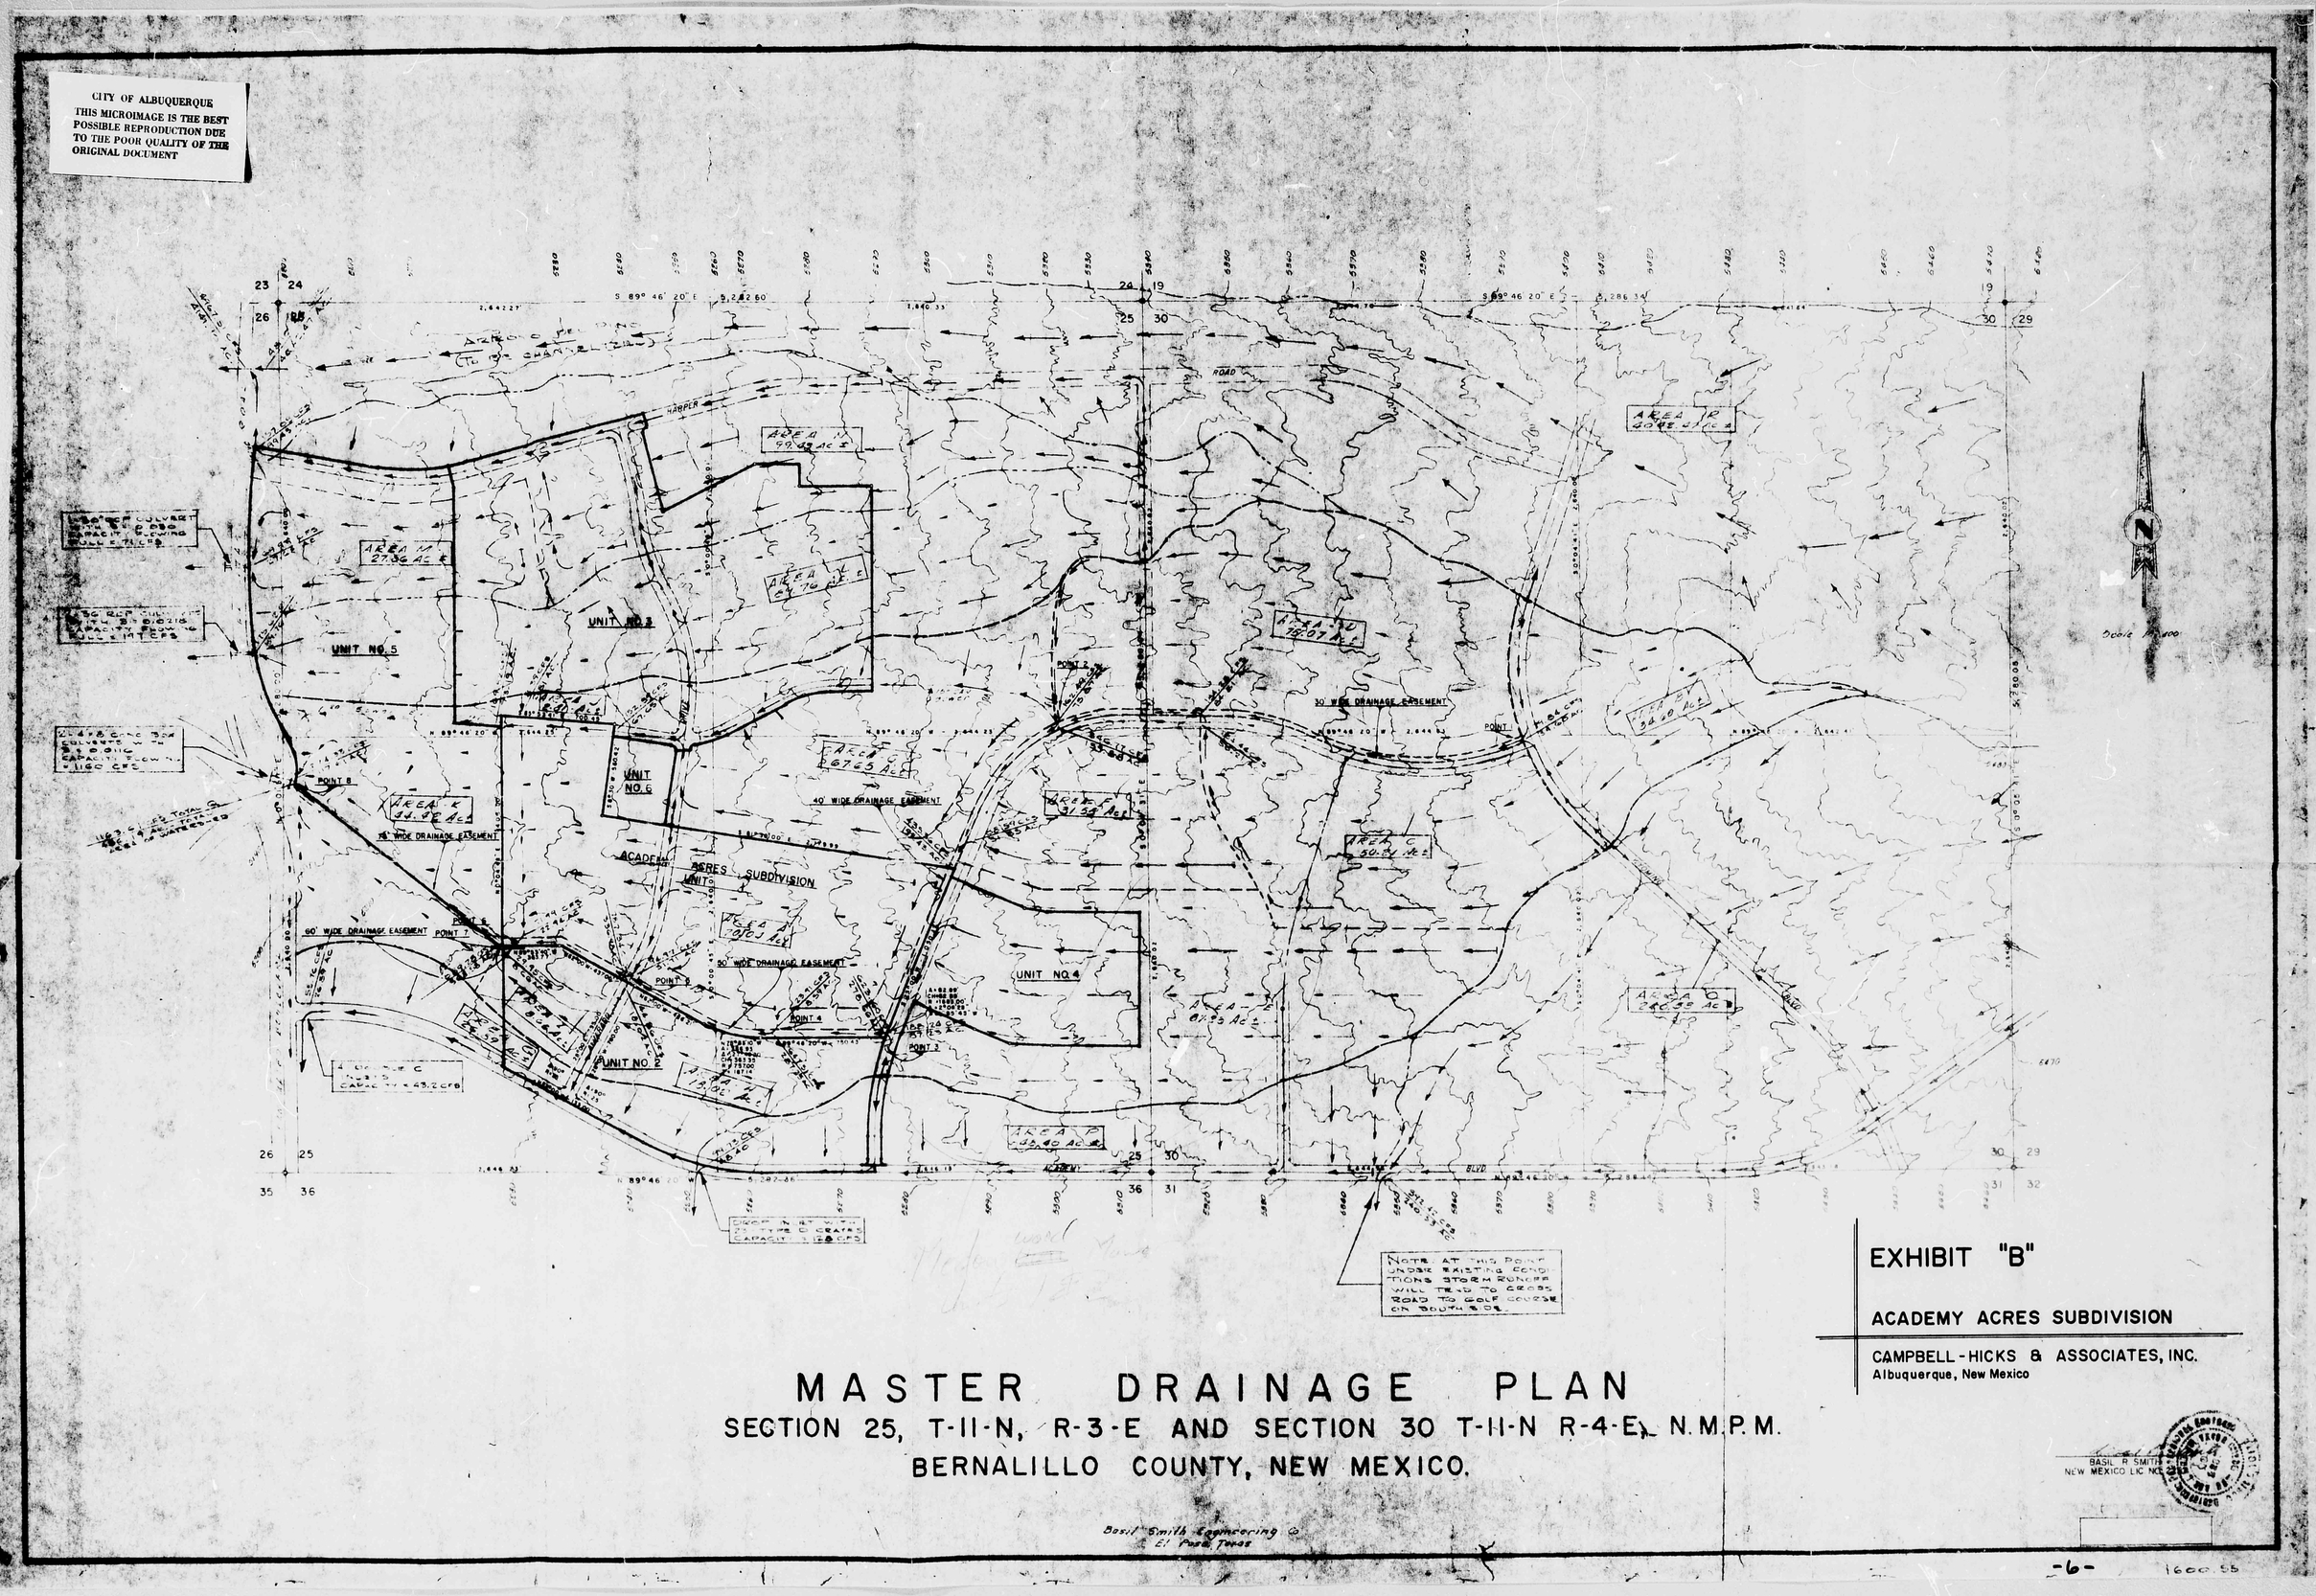

EXHIBIT "B"

ACADEMY ACRES SUBDIVISION

CAMPBELL-HICKS & ASSOCIATES, INC.
Albuquerque, New Mexico

MASTER DRAINAGE PLAN

SECTION 25, T-11-N, R-3-E AND SECTION 30 T-11-N R-4-E, N.M.P.M.
BERNALILLO COUNTY, NEW MEXICO.

BASIL R SMITH
NEW MEXICO LIC NO.

Basil Smith Engineering
El Paso, Texas

-6-

1600.55