PUBLIC WORKS/HYDROLOGY

E19/D11B

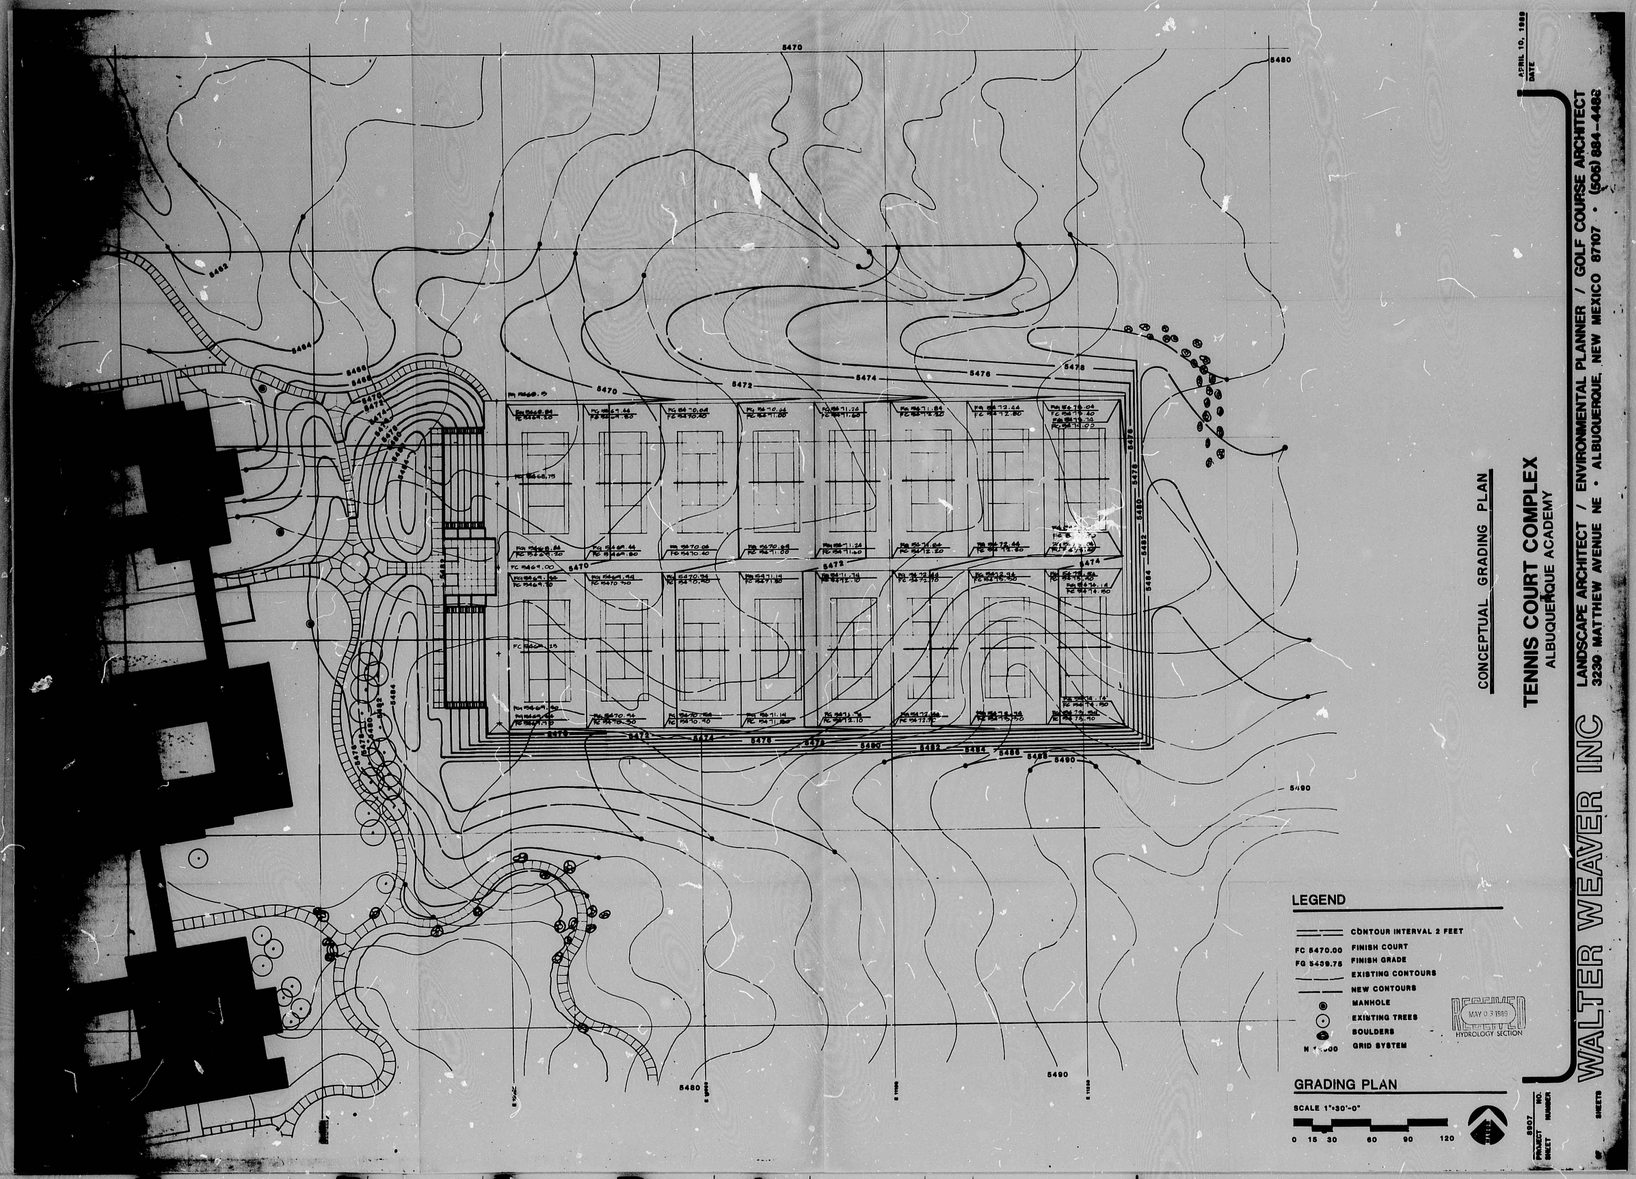

CONCEPTUAL GRADING PLAN

TENNIS COURT COMPLEX
ALBUQUERQUE ACADEMY

APRIL 10, 1989
DATE

WALTER WEAVER INC
LANDSCAPE ARCHITECT / ENVIRONMENTAL PLANNER / GOLF COURSE ARCHITECT
3230 MATTHIEW AVENUE NE • ALBUQUERQUE, NEW MEXICO 87107 • (505) 884-4482

PROJECT NO. 8807
SHEET NUMBER
OF SHEETS

REV 25 DATE 3-15-90 CR
CITY OF ALBUQUERQUE
This microimage is certified to be a complete and accurate copy of the original as it appears in the files of the Public Works Department and was created in the normal course of business.
The photographic process used meets the Basic Microfilm Standards of the National Micrographics Association (MS115-1977)
DIRECTOR
NOTARY PUBLIC
OFFICIAL SEAL
Roberta Duran
NOTARY PUBLIC
STATE OF NEW MEXICO
My Commission Expires
PLAN SHOT TWICE
ONCE ON LIGHT
ONCE ON DARK
CITY OF ALBUQUERQUE
THIS MICROIMAGE IS THE BEST POSSIBLE REPRODUCTION DUE TO THE POOR QUALITY OF THE ORIGINAL DOCUMENT.
PLANS/PLATS ON FILE
FILE DESC: E19/D11B
PLANS/PLATS 3

E 30 D 24 C 20 B 16 A 12 CITY OF ALBUQUERQUE C D F E

CONCEPTUAL GRADING PLAN

TENNIS COURT COMPLEX

ALBUQUERQUE ACADEMY

APRIL 10, 1989
DATE

WALTER WEAVER INC

LANDSCAPE ARCHITECT / ENVIRONMENTAL PLANNER / GOLF COURSE ARCHITECT
3230 MATTHEW AVENUE NE • ALBUQUERQUE, NEW MEXICO 87107 • (505) 884-4488

LEGEND

	CONTOUR INTERVAL 2 FEET
FC 5470.00	FINISH COURT
FG 5469.75	FINISH GRADE
	EXISTING CONTOURS
	NEW CONTOURS
	MANHOLE
	EXISTING TREES
	BOULDERS
N 12000	GRID SYSTEM

GRADING PLAN

SCALE 1"=30'-0"

0 15 30 60 90 120

NORTH

8907 PROJECT NO
SHEET NUMBER
OF SHEETS

PLAN SHOT TWICE
ONCE ON LIGHT
ONCE ON DARK

CITY OF ALBUQUERQUE
THIS MICROIMAGE IS THE BEST POSSIBLE REPRODUCTION DUE TO THE POOR QUALITY OF THE ORIGINAL DOCUMENT.

R# 25 DATE 3-15-22 OF Eng.P.

CITY OF ALBUQUERQUE

This microimage is certified to be a complete and accurate copy of the original as it appears in the files of the **Public Works Department** and was created in the normal course of business.

The photographic process used meets the Basic Microfilm Standards of the National Micrographics Association (MS115-1977)

DIRECTOR

NOTARY PUBLIC

E 30 D 24 C 20 B 16 A 12

CITY OF ALBUQUERQUE

C D F

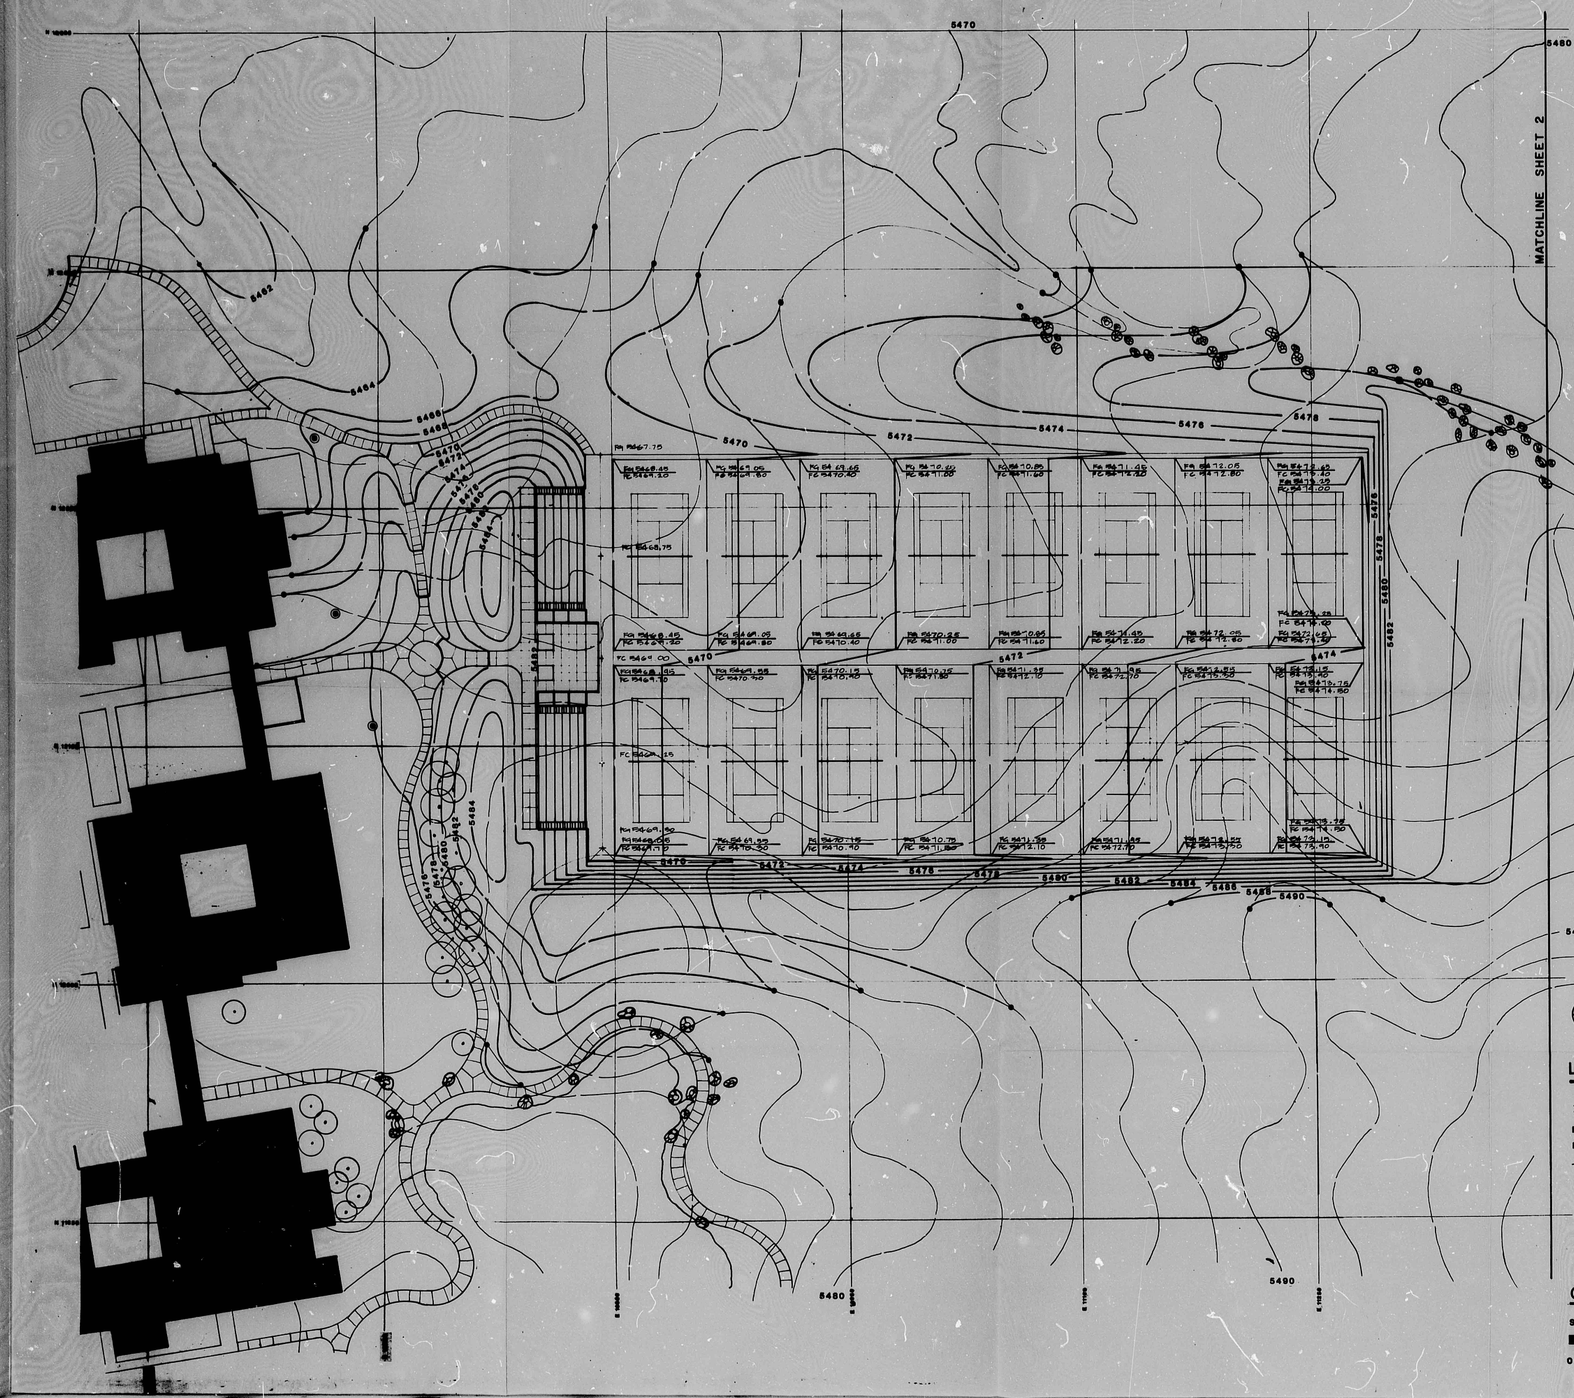

APPROVED FOR ROUGH GRADING

COA HYDROLOGY DATE: 5/22/89

COA ENVIORNMENTAL HEALTH DEPT. DATE 5/22/89

ALBUQUERQUE METROPOLITAN ARROYO FLOOD CONTROL AUTHORITY DATE 6/1/89

5/18/89

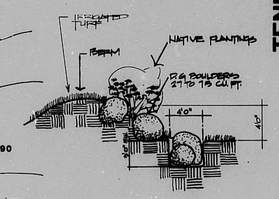

A/1 BOULDER PLACEMENT
TYPICAL SLOPE PROTECTION

LEGEND

- CONTOUR INTERVAL 2 FEET
- FC 5470.00 FINISH COURT
- FG 5469.75 FINISH GRADE
- EXISTING CONTOURS
- NEW CONTOURS
- MANHOLE
- EXISTING TREES
- BOULDERS
- N 12000 GRID SYSTEM

RECEIVED JUN 0 1 1989 HYDROLOGY SECTION

GRADING PLAN

SCALE 1"=30'-0"

0 15 30 60 90 120

TENNIS COURT COMPLEX
ALBUQUERQUE ACADEMY

APRIL 19, 1989
DATE

WALTER WEAVER INC
LANDSCAPE ARCHITECT / ENVIRONMENTAL PLANNER / GOLF COURSE ARCHITECT
3230 MATTHEW AVENUE NE • ALBUQUERQUE, NEW MEXICO 87107 • (505) 884-4488

PROJECT NO. 8907
SHEET NUMBER 1 OF 2 SHEETS

CITY OF ALBUQUERQUE
THIS MICROIMAGE IS THE BEST POSSIBLE REPRODUCTION DUE TO THE POOR QUALITY OF THE ORIGINAL DOCUMENT.

R# 25 DATE 3-15-90 OR 25P.

CITY OF ALBUQUERQUE
This microimage is certified to be a complete and accurate copy of the original as it appears in the files of the Public Works Department and was created in the normal course of business.
The photographic process used meets the Basic Microfilm Standards of the National Micrographics Association (M215-1977)

DIRECTOR 11/5/92

NOTARY PUBLIC
OFFICIAL SEAL
Roberta Duran
NOTARY PUBLIC
STATE OF NEW MEXICO
My Commission Expires

E 30 D 24 C 20 B 16 A 12

CITY OF ALBUQUERQUE

C D F

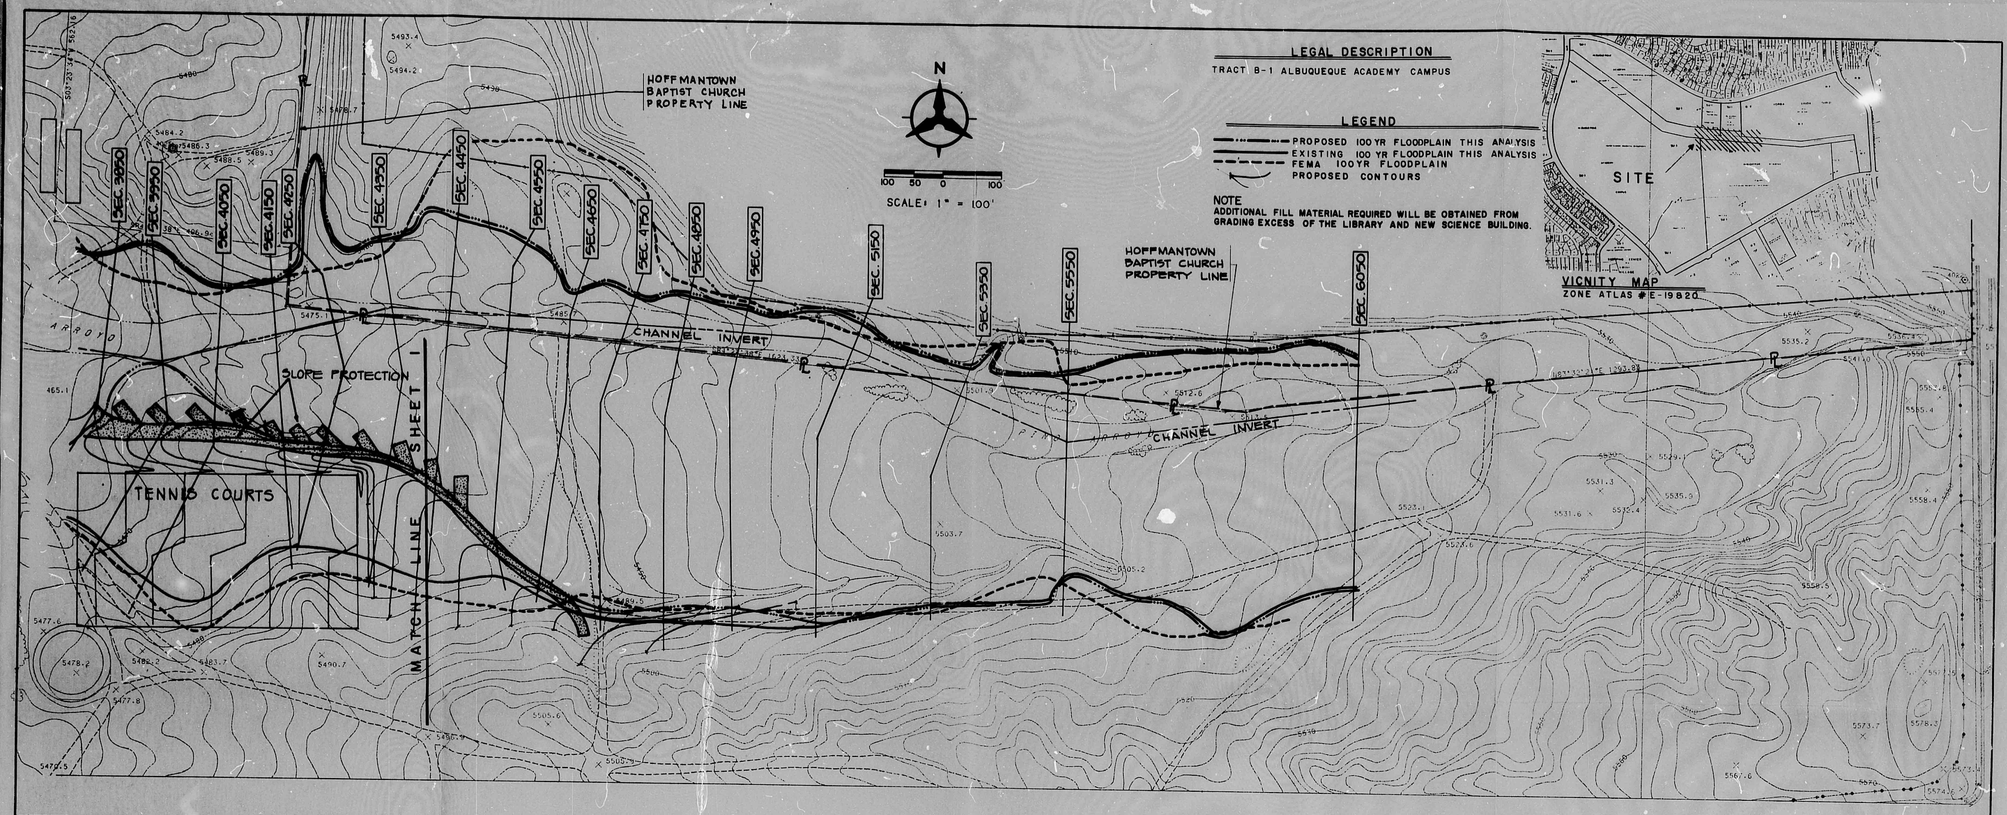

CITY OF ALBUQUERQUE
THIS MICROIMAGE IS THE BEST POSSIBLE REPRODUCTION DUE TO THE POOR QUALITY OF THE ORIGINAL DOCUMENT.

R# 25 DATE 3-15-12 OP 1 SEP.

CITY OF ALBUQUERQUE

This microimage is certified to be a complete and accurate copy of the original as it appears in the files of the Public Works Department and was created in the normal course of business.

The photographic process used meets the Basic Microfilm Standards of the National Micrographics Association (MS115-1972)

DIRECTOR 11/5/02

NOTARY PUBLIC

OFFICIAL SEAL
Roberta Duran
NOTARY PUBLIC
STATE OF NEW MEXICO

D 24 C 20 B 16 A 12 CITY OF ALBUQUERQUE C D