HYDROLOGY

E19/D14
TWO PLANS

E 19-D 14

1 PLAN

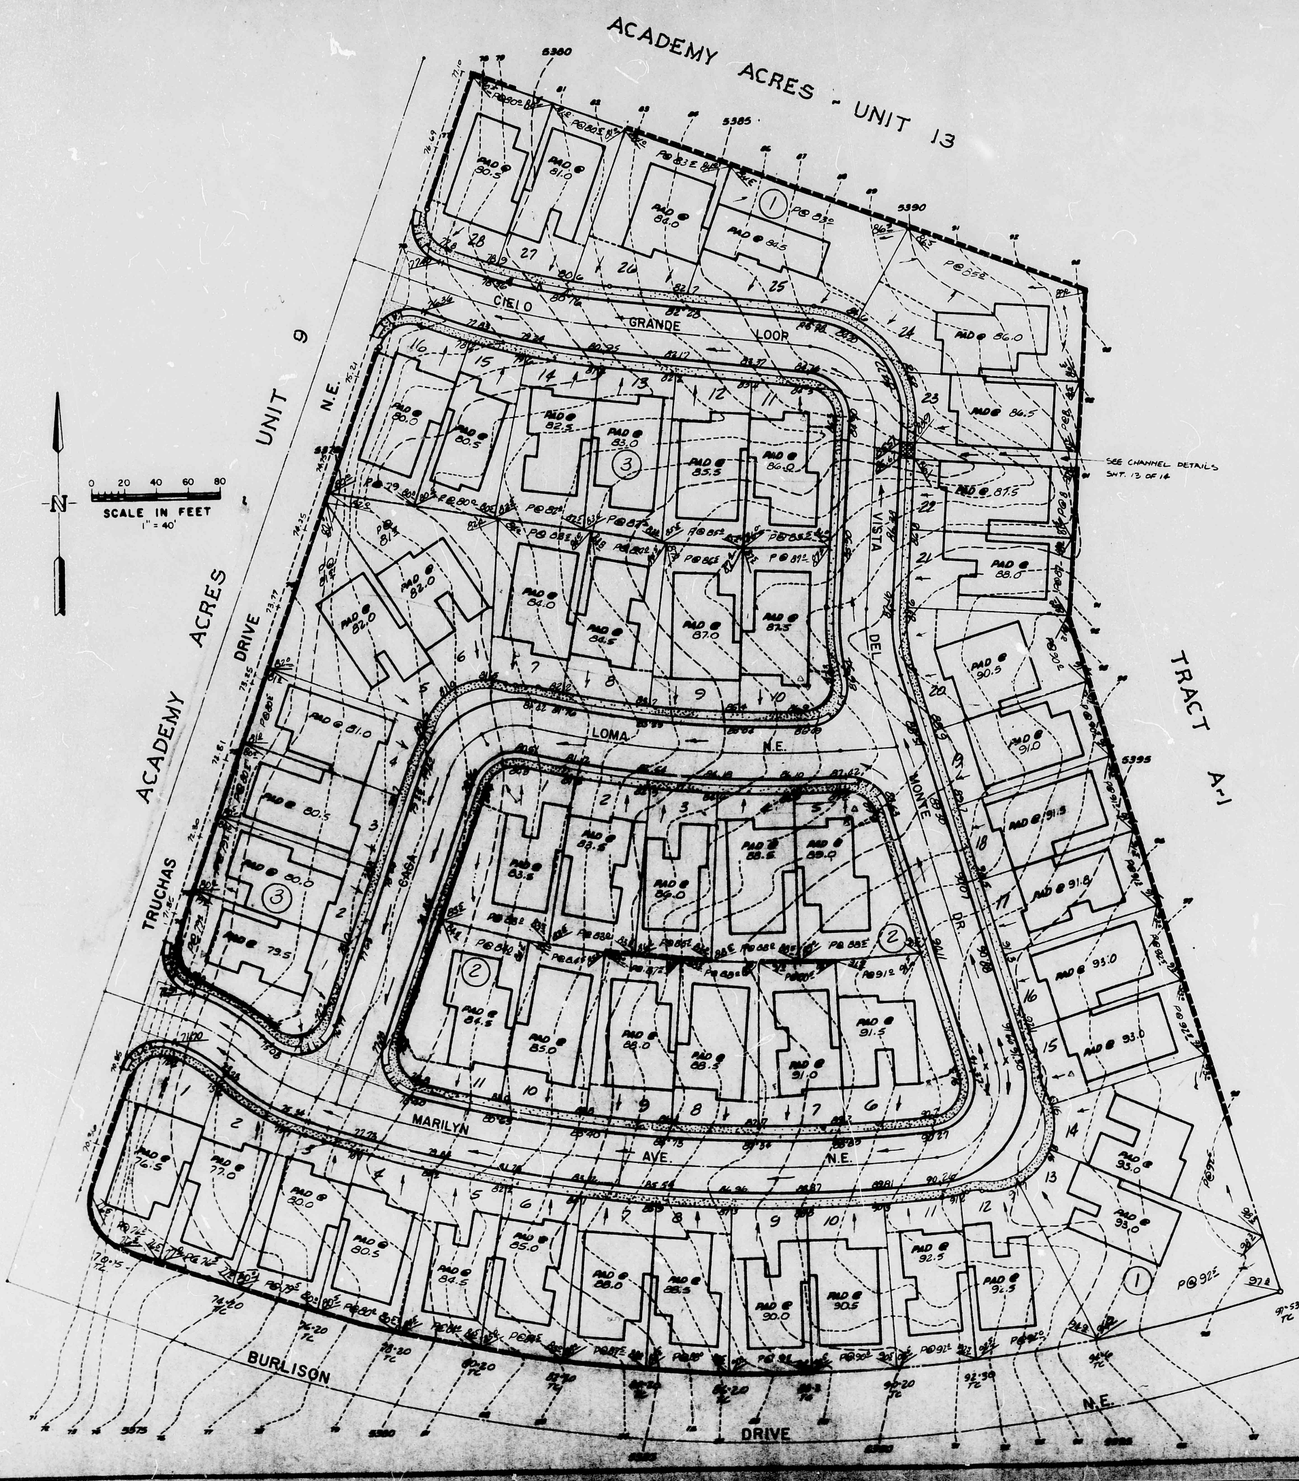

LEGEND

EXISTING CONTOURS	
DIRECTION OF FLOW	
HIGH POINT	
LOT NUMBER	22
BLOCK NUMBER	(2)
TOP OF CURB ELEVATION	90.88
PROPERTY LINE ELEVATION	89.7 or 91±
POND BOTTOM ELEVATION	P@90±
RETAINING WALL	

APPROVED FOR ROUGH GRADING ONLY ± 1.0'

Richard Stilla 10/31/79

CITY ENGINEER DATE

MEURER, SERAFINI AND MEURER, INC.

CONSULTING ENGINEERS · SURVEYORS · PLANNERS

2001 WYOMING BLVD. N.E. SUITE 1 ALBUQUERQUE, NEW MEXICO 87112 (505) 292 1936

PLANS PREPARED UNDER THE DIRECTION OF

Job # 4410005

APPROVED FOR CONSTRUCTION

CITY ENGINEER DATE

CITY OF ALBUQUERQUE
MUNICIPAL DEVELOPMENT DEPARTMENT
ENGINEERING DIVISION

TITLE: BEAR CANYON VILLAGE — TRACTS H & J — UNIT 2
GRADING PLAN

APPROVALS	ENGINEER	DATE	APPROVALS	ENGINEER	DATE
City Engineer		8/8/79	Liquid Waste	NA	
A.C.E.- Design		7/26/79	Traffic		
A.C.E.- Hydrology		8/8/79	Water	NA	

DRAWING NO. E19/D14 SHEET 3 OF 14

AS BUILT INFORMATION

CONTRACTOR
WORK STAKED BY DATE
INSPECTOR'S ACCEPTANCE BY DATE
FIELD VERIFICATION BY DATE
DRAWINGS CORRECTED BY DATE

MICRO-FILM INFORMATION

RECORDED BY DATE
NO.

BENCH MARKS

Rebar on East Property Line
Elevation = 5393.17

SURVEY INFORMATION

FIELD NOTES BY	NO.	DATE
T. Aboich	1526	7-20-79

REFERENCES

MAP NO. E-19-Z
EST. NO. WO. NO.

NO.	DATE	REVISIONS	BY
1	1/28/80	Revised grade on St. curb in front of lot 1 Block 1 Bear Canyon Village Unit 2	RH

DESIGN

DESIGNED BY R. Molina DATE 10-29-79
DRAWN BY DATE
CHECKED BY DATE

C-8-8