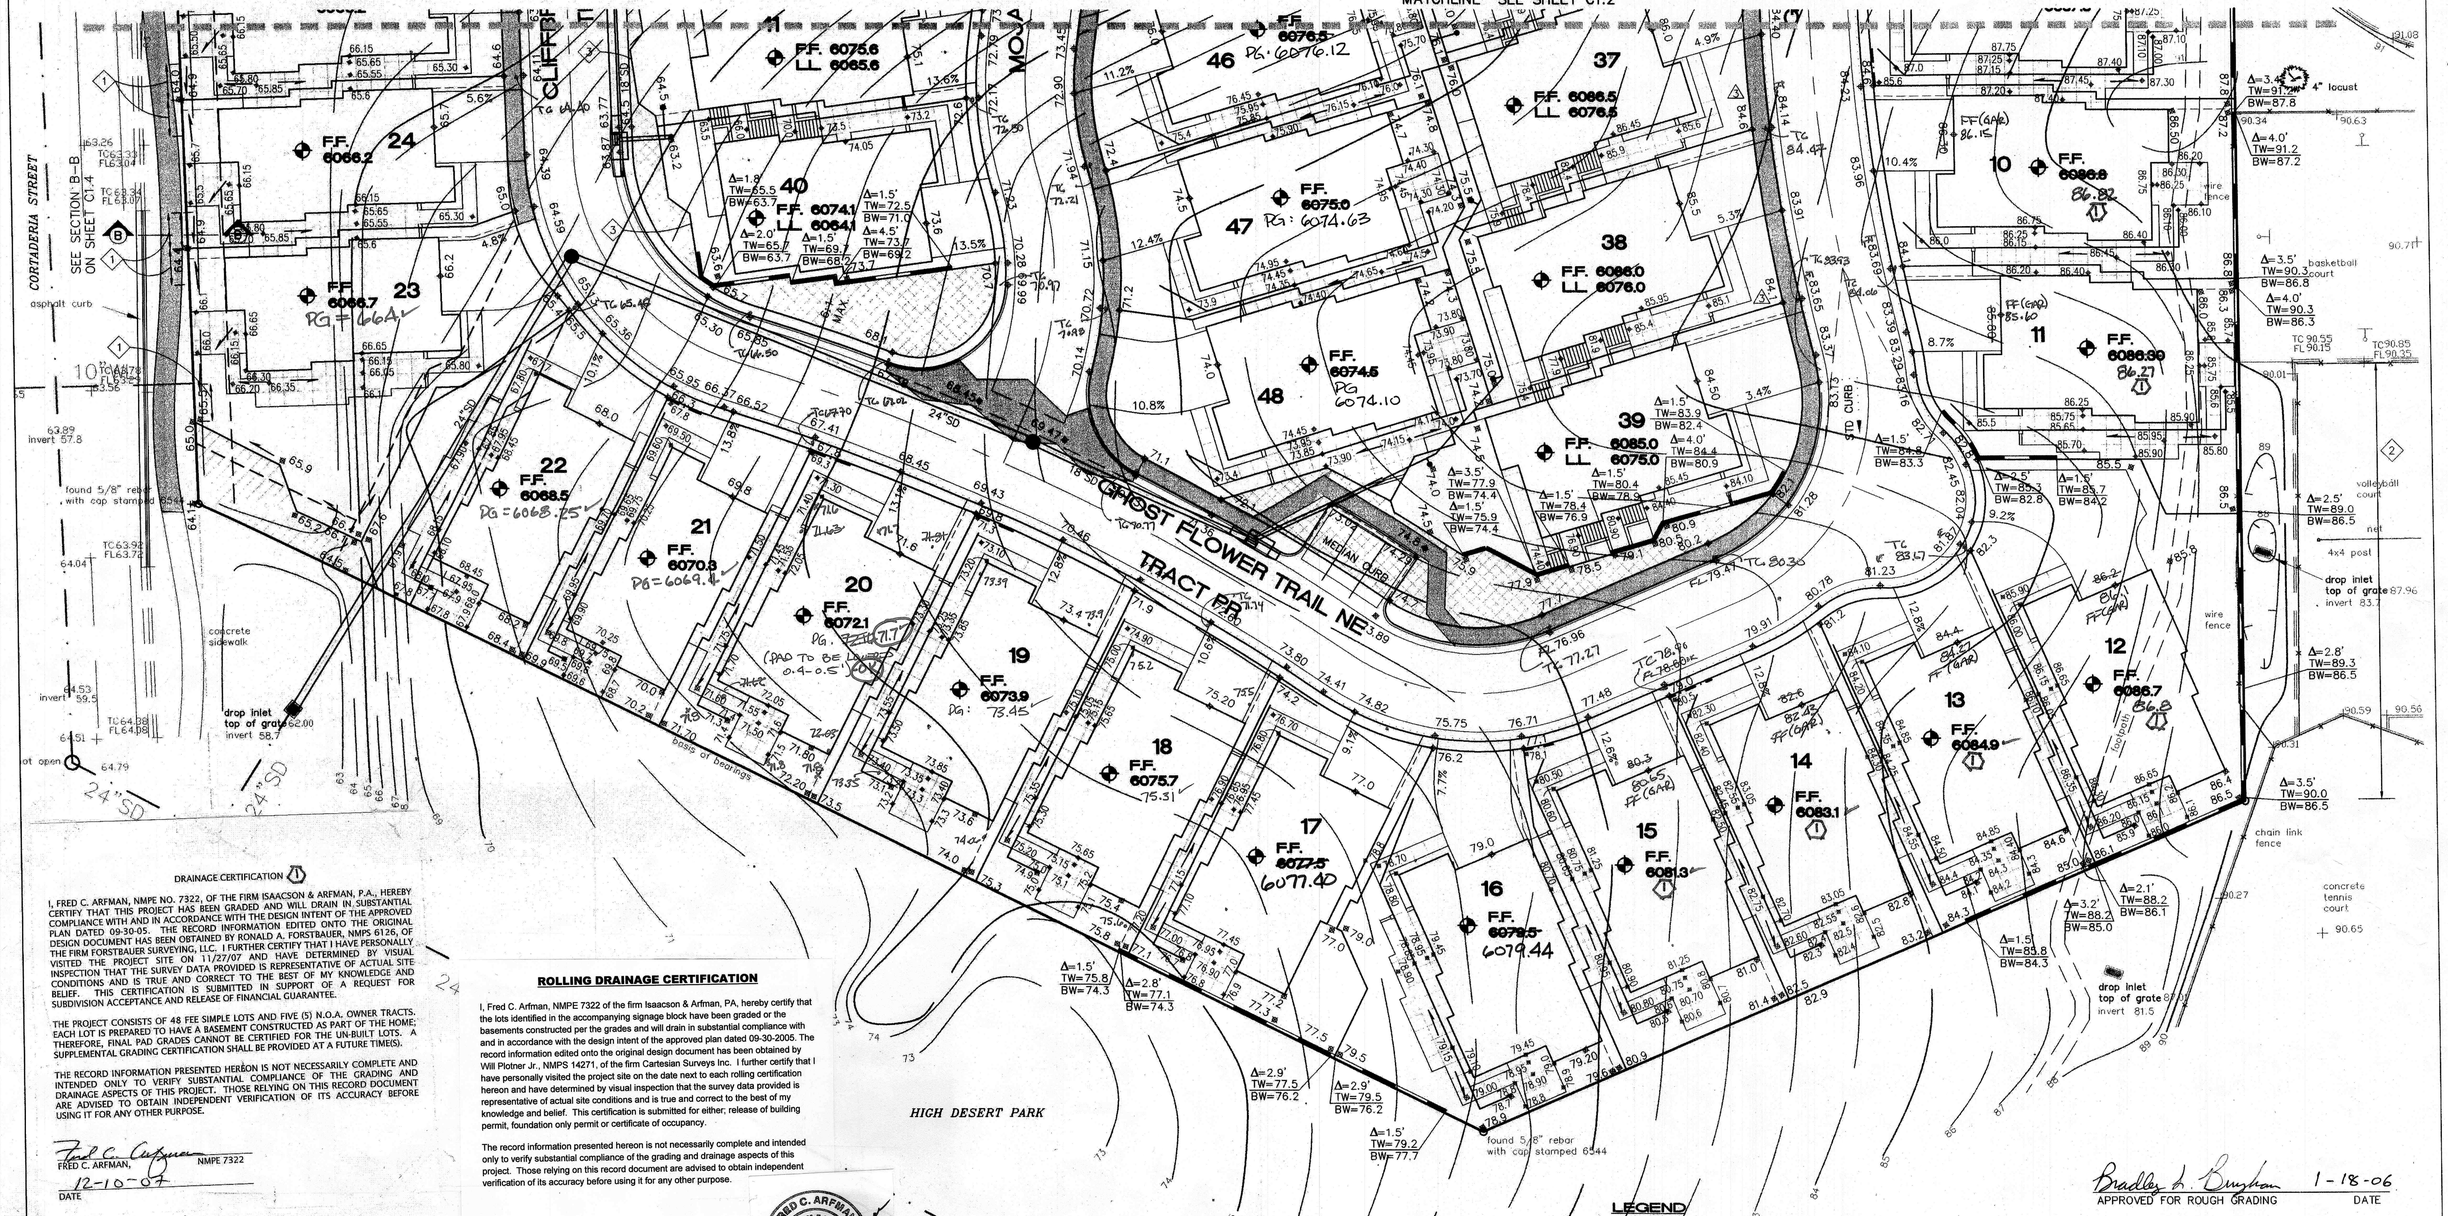
MATCHLINE SEE SHEET C1.2
CORTADERIA STREET
SEE SECTION B-B ON SHEET C1.4
CLIFF ROSE
MOA
GHOST FLOWER TRAIL NE
TRACT PP
HIGH DESERT PARK
asphalt curb
concrete sidewalk
drop inlet top of grate 62.00 invert 58.7
found 5/8" rebar with cap stamped 6544
found 5/8" rebar with cap stamped 6544
STD CURB
MEDIAN CURB
wire fence
chain link fence
concrete tennis court
volleyball court
basketball court
4" locust
4x4 post
drop inlet top of grate 87.96 invert 83.7
drop inlet top of grate 81.5 invert 81.5
basis of bearings
24"SD
Δ=1.8' TW=65.5 BW=63.7
Δ=1.5' TW=72.5 BW=71.0
Δ=2.0' TW=65.7 BW=63.7
Δ=1.5' TW=69.7 BW=68.2
Δ=4.5' TW=73.7 BW=69.2
Δ=3.5' TW=77.9 BW=74.4
Δ=1.5' TW=75.9 BW=74.4
Δ=1.5' TW=80.4 BW=78.9
Δ=1.5' TW=78.4 BW=76.9
Δ=4.0' TW=84.4 BW=80.9
Δ=1.5' TW=83.9 BW=82.4
Δ=1.5' TW=84.8 BW=83.3
Δ=2.5' TW=85.3 BW=82.8
Δ=1.5' TW=85.7 BW=84.2
Δ=3.4' TW=91.2 BW=87.8
Δ=4.0' TW=91.2 BW=87.2
Δ=3.5' TW=90.3 BW=86.8
Δ=4.0' TW=90.3 BW=86.3
Δ=2.5' TW=89.0 BW=86.5
Δ=2.8' TW=89.3 BW=86.5
Δ=3.5' TW=90.0 BW=86.5
Δ=3.2' TW=88.2 BW=85.0
Δ=2.1' TW=88.2 BW=86.1
Δ=1.5' TW=85.8 BW=84.3
Δ=1.5' TW=75.8 BW=74.3
Δ=2.8' TW=77.1 BW=74.3
Δ=2.9' TW=77.5 BW=76.2
Δ=2.9' TW=79.5 BW=76.2
Δ=1.5' TW=79.2 BW=77.7
TC 63.26 FL63.04
TC 63.33 FL63.07
TC 63.89 FL63.72
TC 64.08 FL64.08
invert 57.8
invert 59.5
TC 65.46
TC 67.01
TC 70.90
TC 73.89
TC 76.96
TC 78.96
TC 80.36
TC 83.47
TC 84.47
TC 90.55 FL 90.15
TC 90.85 FL 90.35
FF(GAR) 86.15
FF(GAR) 85.60
FF(GAR) 84.27
FF(GAR) 82.45
FF(GAR) 80.65
FF(GAR)