HYDROLOGY

F14/D8

ONE PLAN

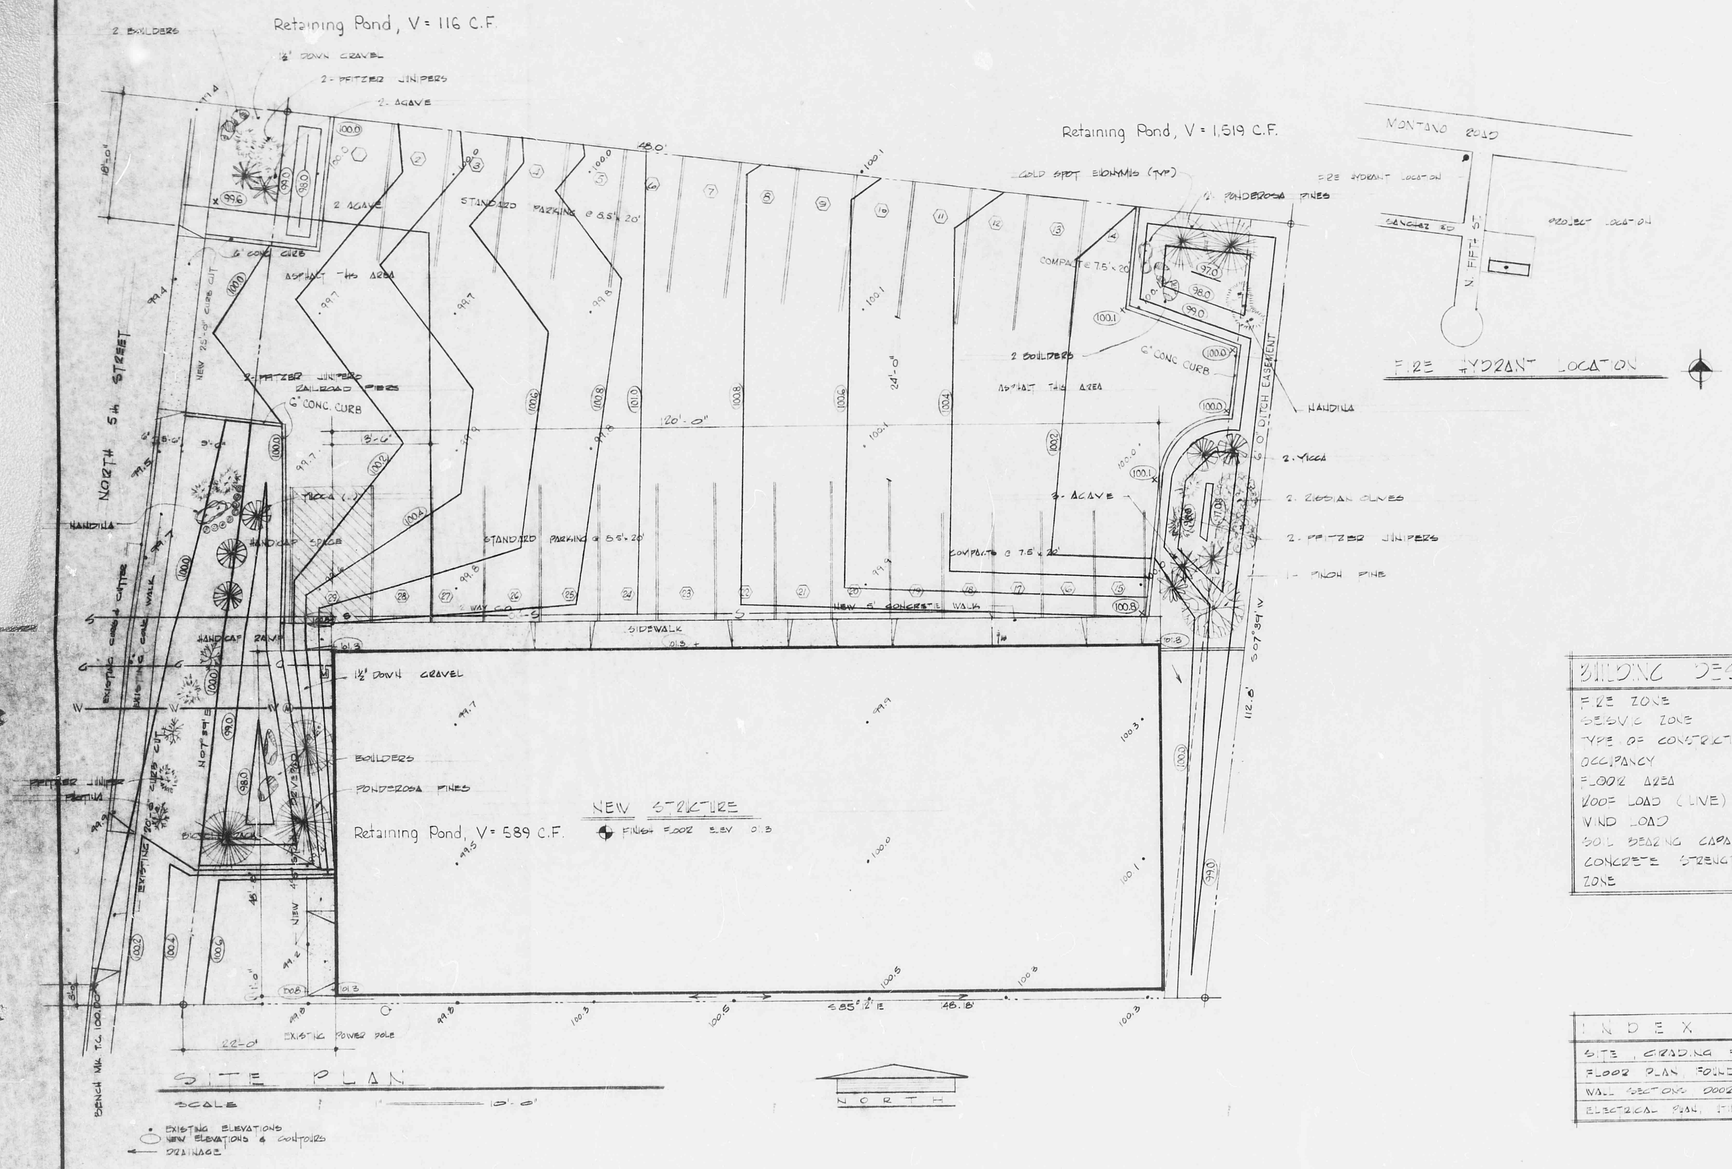


## BUILDING DESIGN DATA

| | |
|---|---|
| FIRE ZONE | 2 |
| SEISMIC ZONE | 2 |
| TYPE OF CONSTRUCTION | II-N |
| OCCUPANCY | B-2 |
| FLOOR AREA | 5,500 SF |
| ROOF LOAD (LIVE) | 20 PSF |
| WIND LOAD | 25 PSF |
| SOIL BEARING CAPACITY | ASSUME 500 PSF |
| CONCRETE STRENGTH @ 28 DAYS | 3000 PSI |
| ZONE | C-2 |

## INDEX TO DRAWINGS

| | |
|---|---|
| SITE, GRADING PLAN | 1 |
| FLOOR PLAN, FOUNDATION PLAN, ELEVATIONS, FINISH DETAILS | 2 |
| WALL SECTION, DOOR SCHEDULE, ROOM FINISH SCHEDULE, ROOF FRAMING PLAN | 3 |
| ELECTRICAL PLAN, PLUMBING PLAN, ELECTRICAL RISER | 4 |

PLATE II

## LEGAL DESCRIPTION

LOT "E" OF LOTS D, E, F, OF A PORTION OF LOTS NUMBERED 1, 2 & 3 OF THE NORTH FORTH STREET UNRECORDED ADDITION

| | | |
|---|---|---|
| LANDSCAPING | REQUIRED | 1156 SF |
| LANDSCAPING | PROVIDED | 1690 SF |
| PARKING | REQUIRED | 29 |
| PARKING | PROVIDED | 29 TOTAL |
| | COMPACT | 6 |
| | REGULAR | 23 |

F14/D8 (1)

| NO | DATE | REVISIONS TO DRAWINGS | NO | DATE | REVISIONS TO DRAWINGS | CIVIL | ELECTRICAL | MECHANICAL | STRUCTURAL | ARCHITECT |
|---|---|---|---|---|---|---|---|---|---|---|
| | | | | | | | | | | |

STATE OF NEW MEXICO — WILLIAM E. BURK, III — No. 494 — ALBUQUERQUE, N. M. — REGISTERED ARCHITECT

OWNER'S APP.

512 YALE BLVD S.E.
P.O. BOX 4506
ZIP CODE 87106

BURK & BURK-ARCHITECTS A.I.A.
ALBUQUERQUE, NEW MEXICO

DATE MARCH '77
DWG. BY: V. Esq.
CHECKED BY: W.
APP. BY

SITE PLAN

JACK MILLER
5500 5TH ST. NW
ALBUQUERQUE, N.M.

JOB NO 1551
SHT NO 1 OF 4

THIS MICROIMAGE IS THE BEST POSSIBLE REPRODUCTION DUE TO THE POOR QUALITY OF THE ORIGINAL DOCUMENT

THIS MICROIMAGE IS THE BEST POSSIBLE REPRODUCTION DUE TO THE POOR QUALITY OF THE ORIGINAL DOCUMENT