PUBLIC WORKS/HYDROLOGY

F18/D19

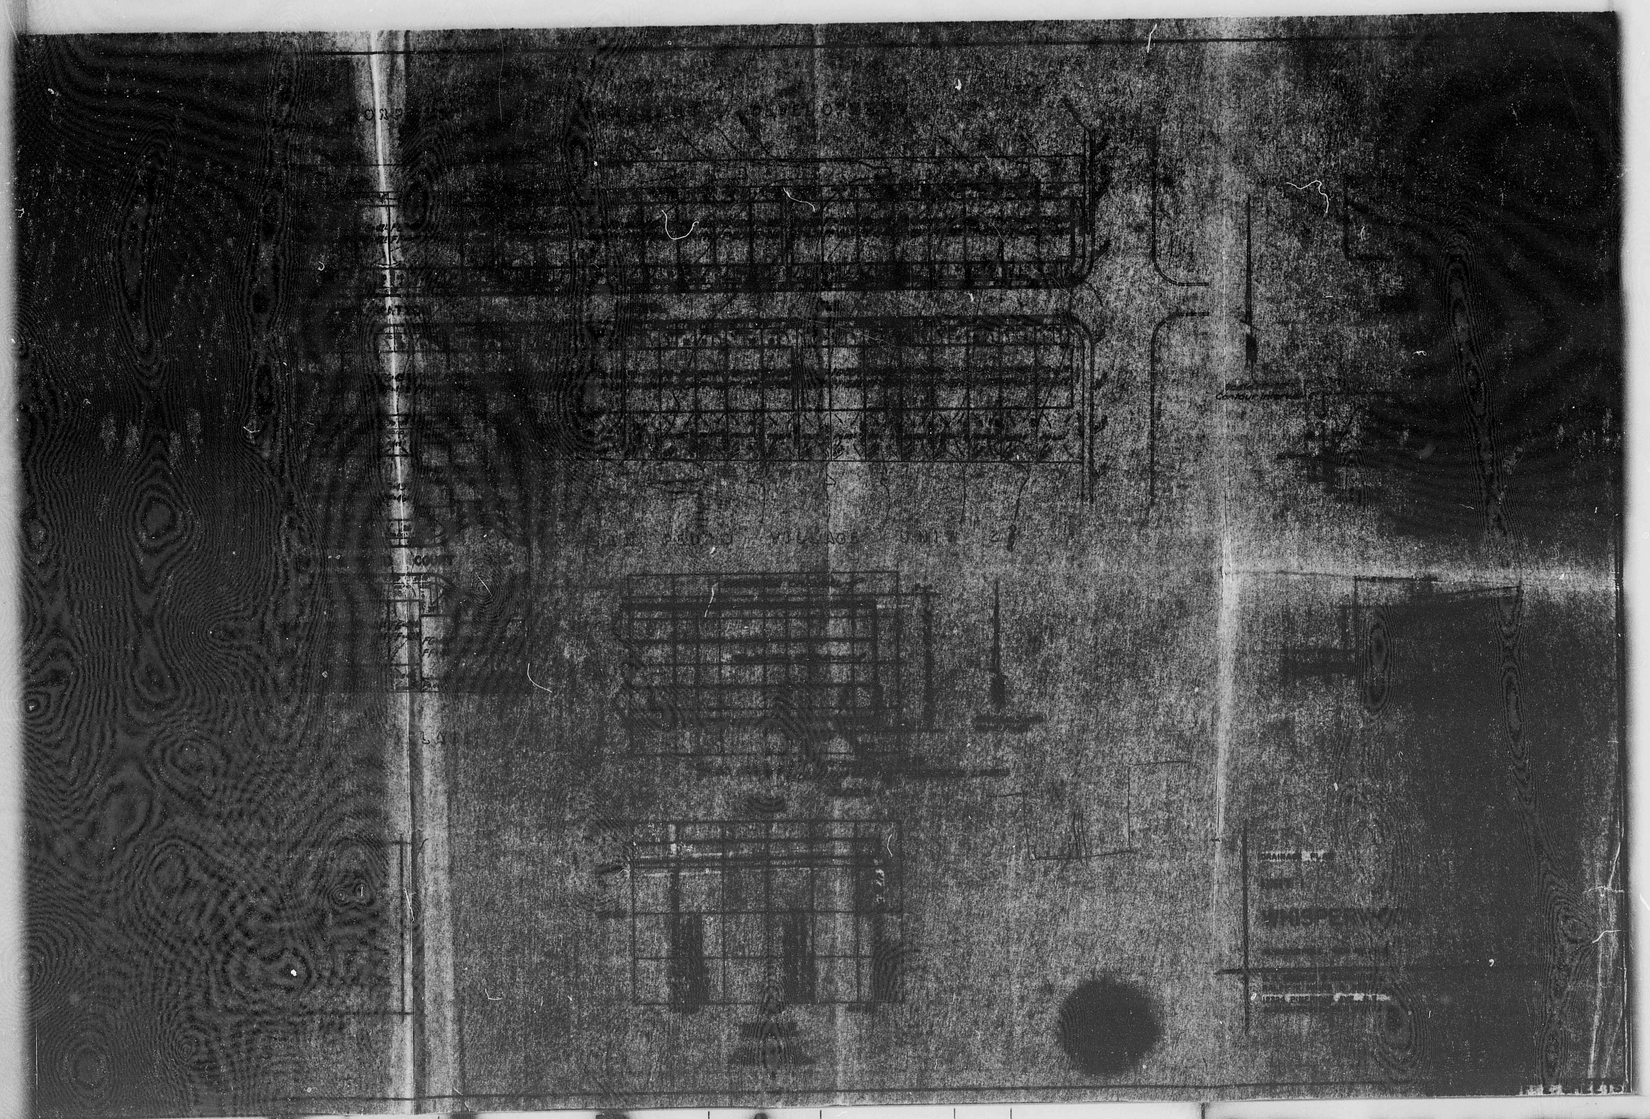

R# 26 DATE 3-26-92 DOS

CITY OF ALBUQUERQUE

This microimage is certified to be a complete and accurate copy of the original as it appears in the files of the Public Works Department and was created in the normal course of business.

The photographic process used meets the Basic Microfilm Standards of the National Micrographics Association (MS115-1977)

DIRECTOR

NOTARY PUBLIC

OFFICIAL SEAL
Roberta Duran
NOTARY PUBLIC
STATE OF NEW MEXICO

FLASH SHOT TWICE
ONCE ON LIGHT
ONCE ON DARK

CITY OF ALBUQUERQUE
THIS MICROIMAGE IS THE BEST POSSIBLE REPRODUCTION DUE TO THE POOR QUALITY OF THE ORIGINAL DOCUMENT.

PLANS/PLATS ON FILE

FILE DESC: F18/D19

PLANS/PLATS 2

CITY OF ALBUQUERQUE

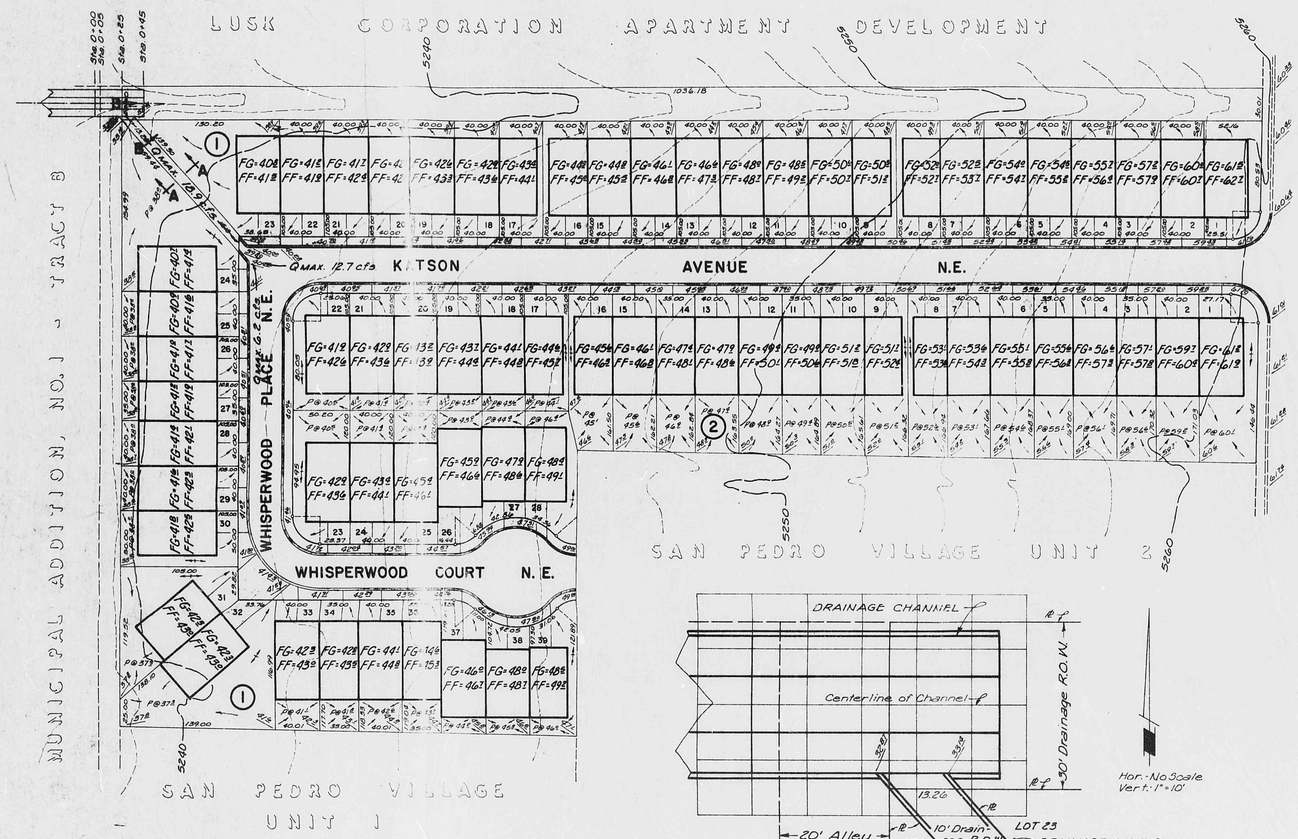

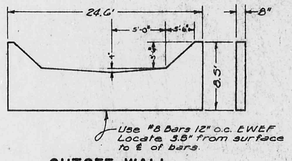

CUTOFF WALL

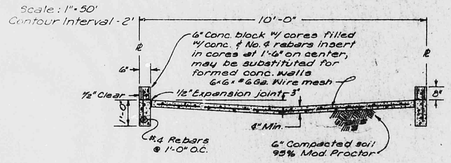

SECTION A-A

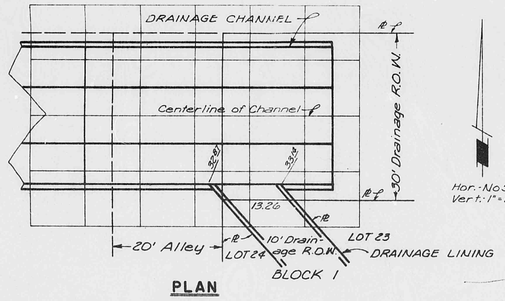

PLAN

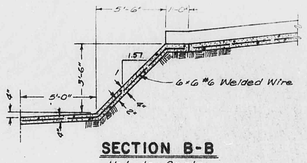

SECTION B-B
Not to Scale

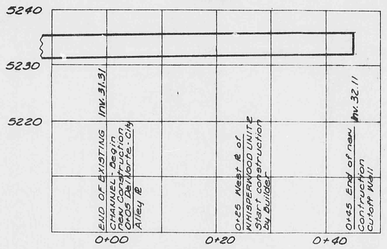

PROFILE
CHANNEL

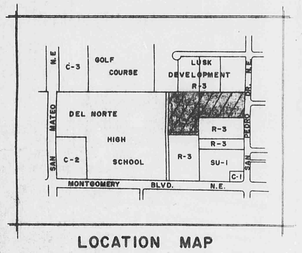

LOCATION MAP

DRAINAGE PLAN

UNIT 1

WHISPERWOOD

ALBUQUERQUE, NEW MEXICO

C. A. COONCE & ASSOCIATES
RALPH K. HICKS & ASSOCIATES, INC.
12324 PINERIDGE AVE., N.E.
ALBUQUERQUE, NEW MEXICO 87112

F18/D19

SHEET 1 OF 2 SHEETS

PLAN SHOT TWICE
ONCE ON LIGHT
ONCE ON DARK

CITY OF ALBUQUERQUE
THIS MICROIMAGE IS THE BEST POSSIBLE REPRODUCTION DUE TO THE POOR QUALITY OF THE ORIGINAL DOCUMENT.

R# 26 DATE 3-26-92 DP

CITY OF ALBUQUERQUE

This microimage is certified to be a complete and accurate copy of the original as it appears in the files of the **Public Works Department** and was created in the normal course of business.

The photographic process used meets the Basic Microfilm Standards of the National Micrographics Association (MS115-1977)

DIRECTOR 11/15/92

NOTARY PUBLIC
OFFICIAL SEAL
Roberta Duran
NOTARY PUBLIC
07/08/92 Bond

D24 C20 B16 A12 CITY OF ALBUQUERQUE C D

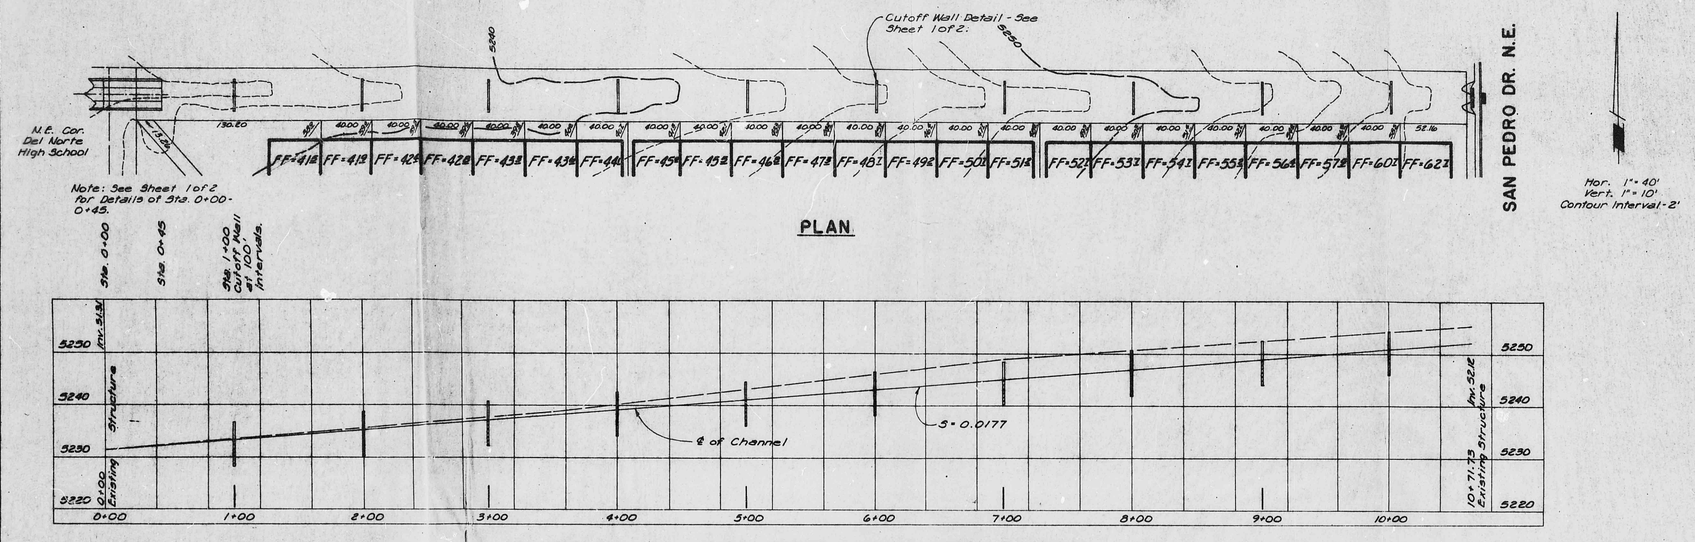

HELENA GALLEGOS GRANT LINE CHANNEL PROFILE

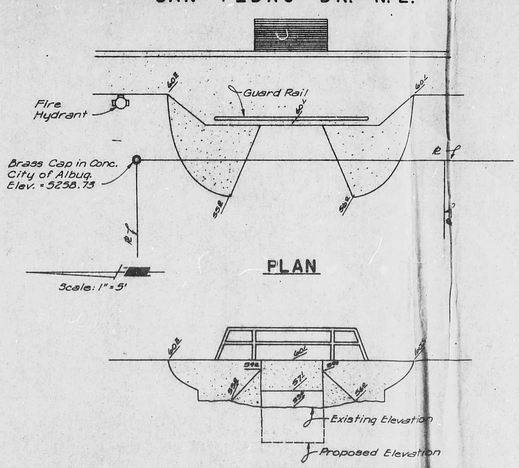

PROFILE
SAN PEDRO BOX CULVERT EXIT

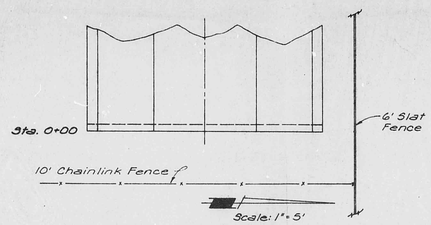

PLAN

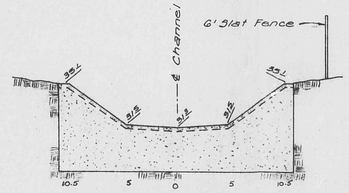

PROFILE
STA. 0+00

DRAINAGE PLAN

UNIT I

WHISPERWOOD

ALBUQUERQUE, NEW MEXICO

C. A. COONCE & ASSOCIATES
RALPH K. HICKS & ASSOCIATES, INC.
12324 PINERIDGE AVE., N.E.
ALBUQUERQUE, NEW MEXICO 87112

F18/D19

SHEET 2 OF 2 SHEETS

CITY OF ALBUQUERQUE
THIS MICROIMAGE IS THE BEST POSSIBLE REPRODUCTION DUE TO THE POOR QUALITY OF THE ORIGINAL DOCUMENT.

R# 26 DATE 3-26-92 OP

CITY OF ALBUQUERQUE

This microimage is certified to be a complete and accurate copy of the original as it appears in the files of the Public Works Department and was created in the normal course of business.

The photographic process used meets the Basic Microfilm Standards of the National Micrographics Association (MS115-1977)

DIRECTOR 11/5/92

NOTARY PUBLIC

OFFICIAL SEAL
Roberta Duran
NOTARY PUBLIC
STATE OF NEW MEXICO
My Commission Expires

D 24 C 20 B 16 A 12 CITY OF ALBUQUERQUE C D