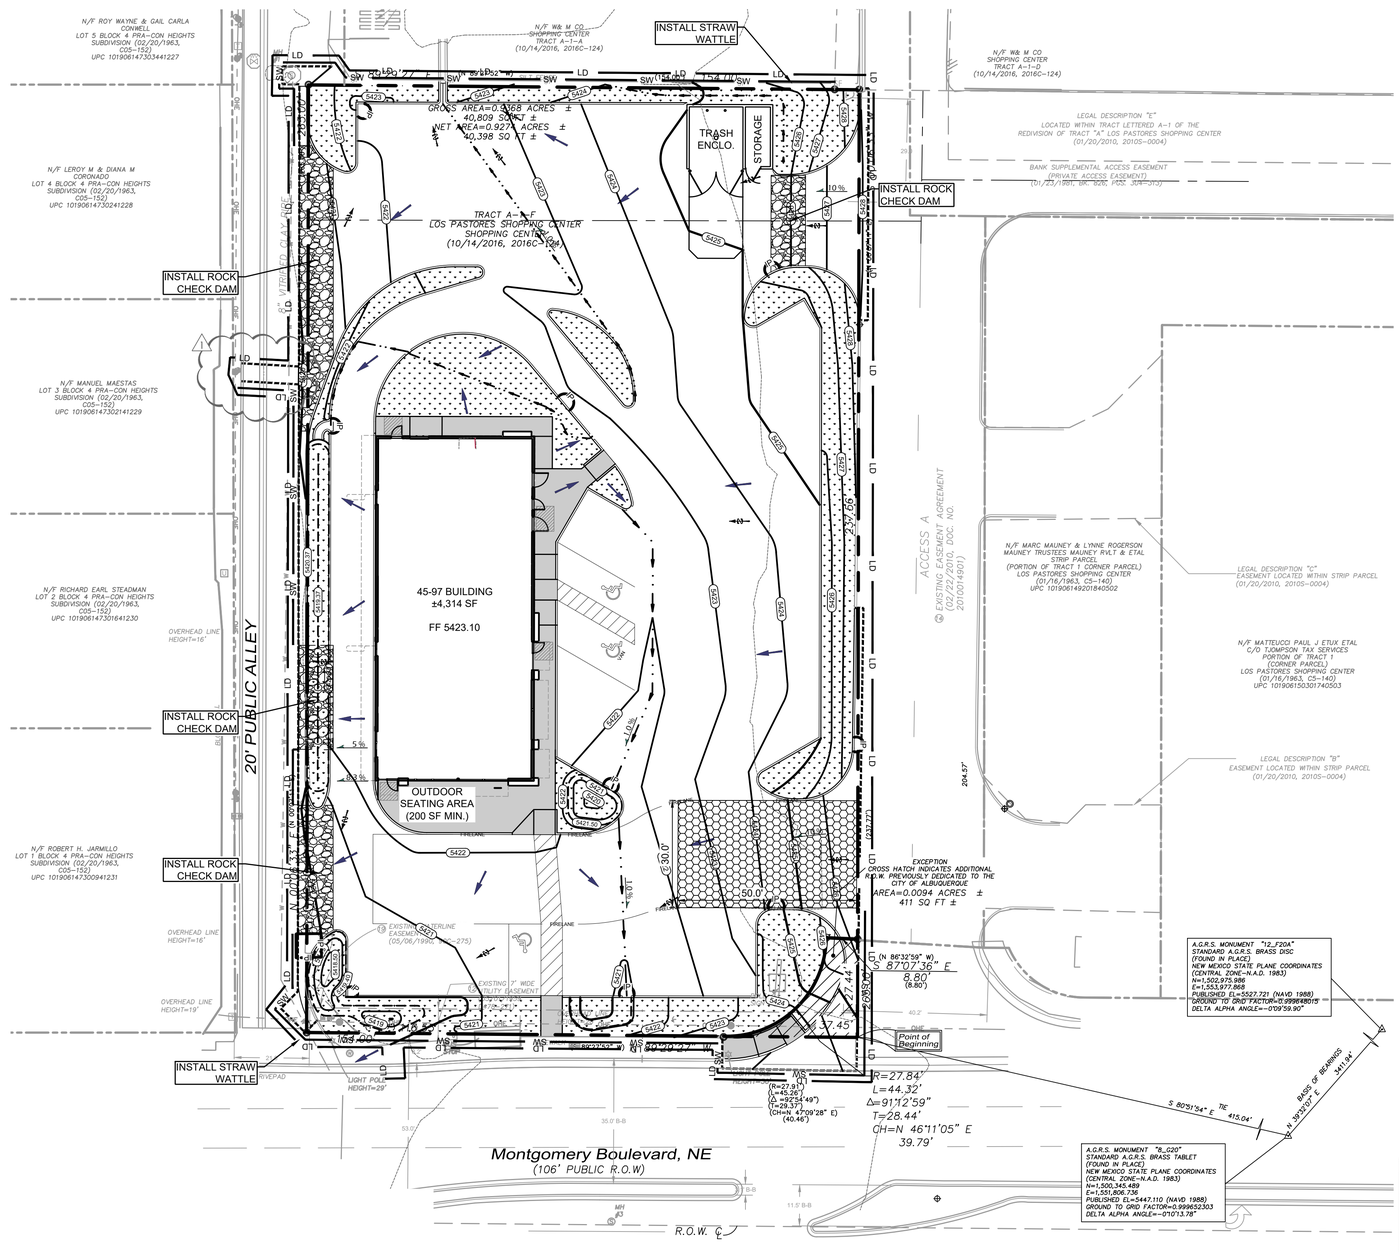

N

McDonald's

10 30
0 20 40

SCALE: 1" = 20'

THESE PLANS ARE SUBJECT TO REVIEW & APPROVAL BY JURISDICTIONAL ENTITIES.

OWNER INFORMATION

MCDONALD'S USA, LLC
MOUNTAIN SOUTHWEST
FIELD EXECUTION TEAM
511 E. JOHN CARPENTER FRWY, STE. 375
IRVING, TX 75062
(214) 533-7382
CONTACT: LEE MORRIS

LEGEND

- LANDSCAPE AREAS
- CONSTRUCTION ENTRANCE
- ROCK CHECK DAM
- XXX — EXISTING CONTOUR
- XXX — PROPOSED CONTOUR
- EXISTING DRAINAGE FLOW ARROW
- PROPOSED DRAINAGE FLOW ARROW
- LD — LIMITS OF DISTURBANCE
- IP — INLET PROTECTION
- SW — STRAW WATTLE

ACREAGE SUMMARY

TOTAL SITE	0.927 AC
TOTAL DISTURBED	± 1.015 AC
WEIGHTED PRE-CONSTRUCTION RUNOFF COEFFICIENT(C_w)	0.819
WEIGHTED POST-CONSTRUCTION RUNOFF COEFFICIENT(C_w)	0.794
POST AREA ROOFED OR PAVED	0.762 AC
POST AREA LANDSCAPED	0.165 AC

CAUTION - NOTICE TO CONTRACTOR

THE CONTRACTOR IS SPECIFICALLY CAUTIONED THAT THE LOCATION AND/OR ELEVATION OF EXISTING UTILITIES AS SHOWN ON THESE PLANS IS BASED UPON RECORD OF THE VARIOUS UTILITY COMPANIES AND, WHERE POSSIBLE, ACTUAL MEASUREMENTS TAKEN IN THE FIELD. THE INFORMATION PROVIDED HEREON IS NOT TO BE TAKEN AS EXACT OR FULLY COMPLETE. THE CONTRACTOR MUST CALL THE APPROPRIATE UTILITY COMPANY AT LEAST 48 HOURS BEFORE ANY EXCAVATION TO REQUEST EXACT FIELD LOCATION OF ALL EXISTING UTILITIES. IT SHALL BE THE RESPONSIBILITY OF THE CONTRACTOR TO RELOCATE ALL EXISTING UTILITIES WHICH CONFLICT WITH THE PROPOSED IMPROVEMENTS AS SHOWN.

NOTE TO CONTRACTOR

THE CONTRACTOR SHALL NOTE ON SITE PLAN THE LOCATION OF ALL MATERIAL STORAGE AREAS, EQUIPMENT STORAGE AREAS, PETROLEUM TANKS, SOLID WASTE RECEPTACLES, SANITARY FACILITIES, CONCRETE WASHOUT AREAS, ANY ON-SITE OR OFF-SITE BORROW OR STOCKPILE AREA, ANY ON-SITE OR OFF-SITE SUPPORT ACTIVITIES (SUCH AS ASPHALT OR CONCRETE PLANTS). CONTRACTOR SHALL ALSO PREPARE, KEEP ON SITE, AND MAINTAIN CURRENT A LIST OF MATERIALS WITH APPROXIMATE QUANTITIES, WHICH ARE STORED ON SITE.

811 Know what's below. Call before you dig.

NOTE

MINIMAL BEST MANAGEMENT PRACTICES FOR EROSION CONTROL HAVE BEEN SHOWN ON THIS PLAN. A SWPPP SHALL BE PREPARED FOR MCDONALD'S BY OTHERS AND ADMINISTERED BY OTHERS. ADAMS ENGINEERING RECOGNIZES STATE REQUIREMENTS FOR STORM WATER POLLUTION CONTROL BUT ASSUMES NO RESPONSIBILITY FOR A SWPPP ON THIS PROJECT.

REV	DATE	DESCRIPTION	BY
---	04/06/2018	ISSUE FOR PERMIT	MHA
---	10/24/2018	PER CITY COMMENTS	BMB
---	01/11/2019	ISSUE FOR BID	MDK
1	04/04/2019	PER MCD COMMENTS	HJM

ADAMS JOB NO.: 2016.212

Adams
8951 Cypress Waters Blvd. Suite 150 ■ Dallas, Texas 75019 ■ (817) 328-3200

JOSHUA R. DEY NEW MEXICO 25052 PROFESSIONAL ENGINEER
4/4/19

MCDONALD'S L/C: 30-0031

OFFICE: MTN. SOUTHWEST FIELD EXECUTION TEAM
ADDRESS: KROC DRIVE - OAK BROOK, ILLINOIS 60521

McDonald's USA, LLC

These drawings and specifications are the confidential and proprietary property of McDonald's USA, LLC and shall not be copied or reproduced without written authorization. The contract documents were prepared for use on this specified site and shall not be used on any other site without written authorization. Reproducible copies of these drawings for reference or example on another project requires the services of properly licensed architects and engineers. Reproduction of the contract documents for reuse on another project is not authorized.

8315 MONTGOMERY BLVD. NE
ALBUQUERQUE, NM

PLAN APPROVALS

	SIGNATURE (2 REQUIRED)	DATE
REGIONAL MGR.		
CONST. MGR.		
OPERATIONS DEPT.		
REAL ESTATE DEPT.		

CO-SIGN SIGNATURES

CONTRACTOR	
OWNER	

	DATE	BY
DESIGNED	MAR 2018	MHA
DRAWN	MAR 2018	MHA
CHECKED	APR 2018	DWL
AS-BUILT		

EROSION CONTROL PLAN

C3.0

© Copyright 2018 Adams Engineering

FULL PATH: U:\Projects\2016\2016.212 Mcdonalds - Albuquerque, Nm (montgomery) Rebuild\Drawings\03-production-mcd\SHEETS\C3.0 EROSION CONTROL PLAN.dwg
PLOTTER: _AutoCAD PDF (High Quality Print).pc3
PLOT TIME: 5:52:09 PM
PLOT DATE: Thursday, April 04, 2019
PLOTTED BY: Heather Macomber
FILENAME: C3.0 EROSION CONTROL PLAN.dwg