HYDROLOGY

F21/D29

ONE PLAN

MASTER PLAN for 160 ACRES NORTH of MONTGOMERY BLVD. S-73-35 (MP)

OCTOBER 1973

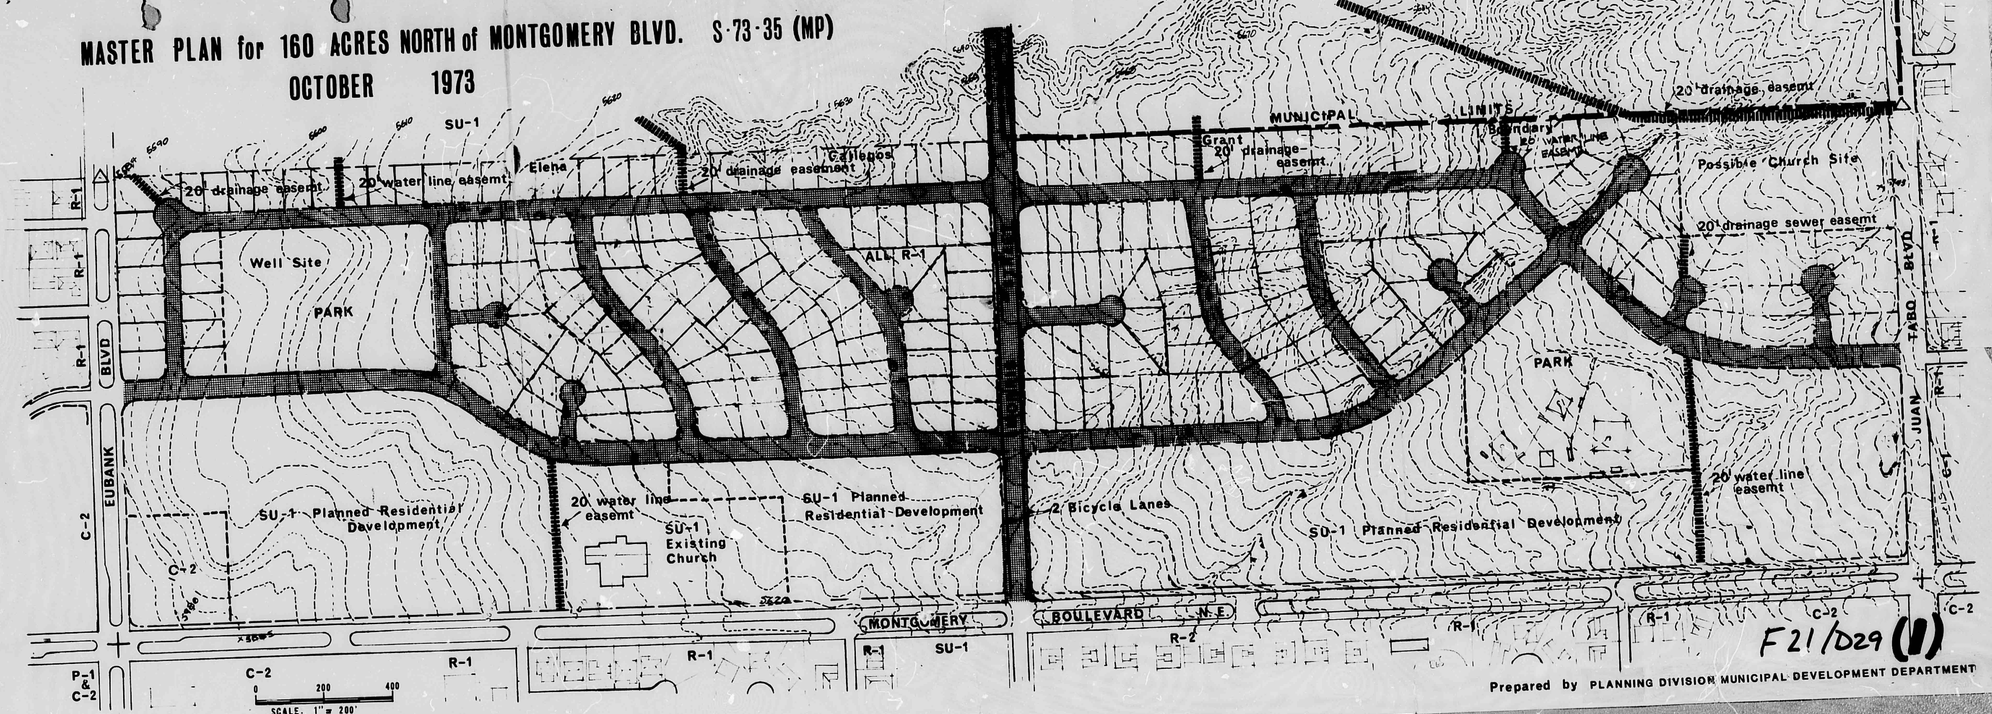

F21/029 (1)

THIS MICROIMAGE IS THE BEST POSSIBLE REPRODUCTION DUE TO THE POOR QUALITY OF THE ORIGINAL DOCUMENT

THIS MICROIMAGE IS THE BEST POSSIBLE REPRODUCTION DUE TO THE POOR QUALITY OF THE ORIGINAL DOCUMENT