HYDROLOGY

G13/D2
ONE PLAN

G13-D2

1 PLAN

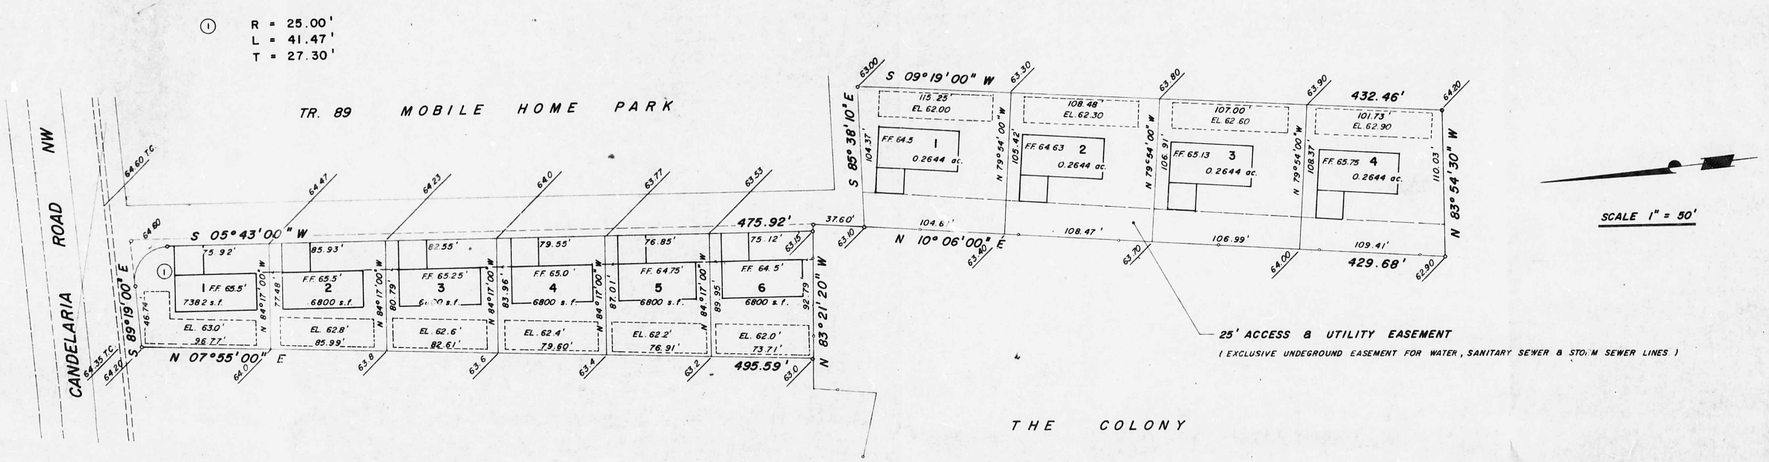

LOT NO.	SIZE FT²	POND VOLUME FT³	POND AREA FT²
1	7382	1230	1750
2-6	6800	1133	1625

LOT NO.	SIZE FT²	POND VOLUME FT³	POND AREA FT²
1-4	11517	2645	2900

AS BUILT INFORMATION
CONTRACTOR
WORK STAKED BY
INSPECTORS
ACCEPTANCE BY
FIELD
VERIFICATION BY
CORRECTED BY
MICRO-FILM INFORMATION
RECORDED BY
NO.
DATE

BENCH MARKS
7G-13 ELEV = 4964.43
NORTH EAST CORNER MANCHESTER DR. AND CANDELARIA ROAD N.W.

SURVEY INFORMATION
FIELD NOTES
NO. BY DATE

REFERENCES
MAP NO. G-13
EST. NO. W.O. NO.

NO.	DATE	REMARKS	BY

REVISIONS

DESIGNED BY C.A.C. DATE 10-30-80
DRAWN BY V.M. DATE 10-30-80
CHECKED BY DATE

DRAINAGE & GRADING

PLANS PREPARED UNDER THE DIRECTION OF C. A. COONCE

APPROVED FOR CONSTRUCTION
CITY ENGINEER DATE

CITY OF ALBUQUERQUE
PUBLIC WORKS DEPARTMENT
ENGINEERING DIVISION

TITLE: LANDS OF JEFF BOYD

APPROVALS	ENGINEER	DATE	APPROVALS	ENGINEER	DATE
City Engineer			Liquid Waste		
A.C.E. - Design			Traffic		
A.C.E. - Hydrology			Water		

DRAWING NO C 29-409
SHEET 4 OF 4

G13/D2