HYDROLOGY

G14/D7
ONE PLAN

G 14- D 7

1 PLAN

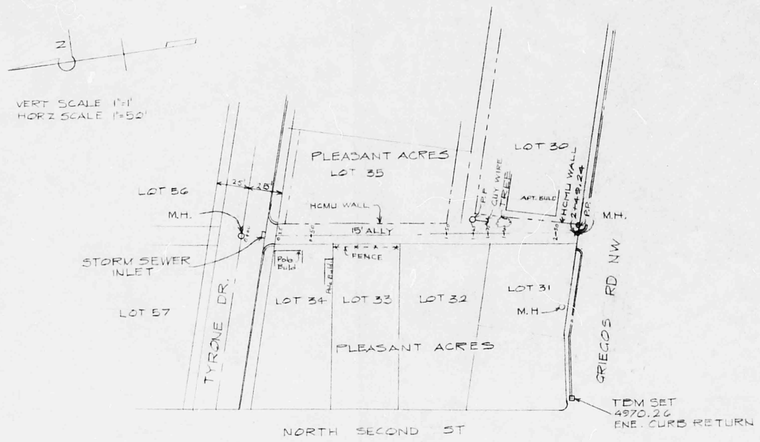

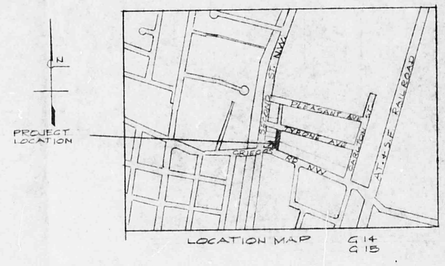

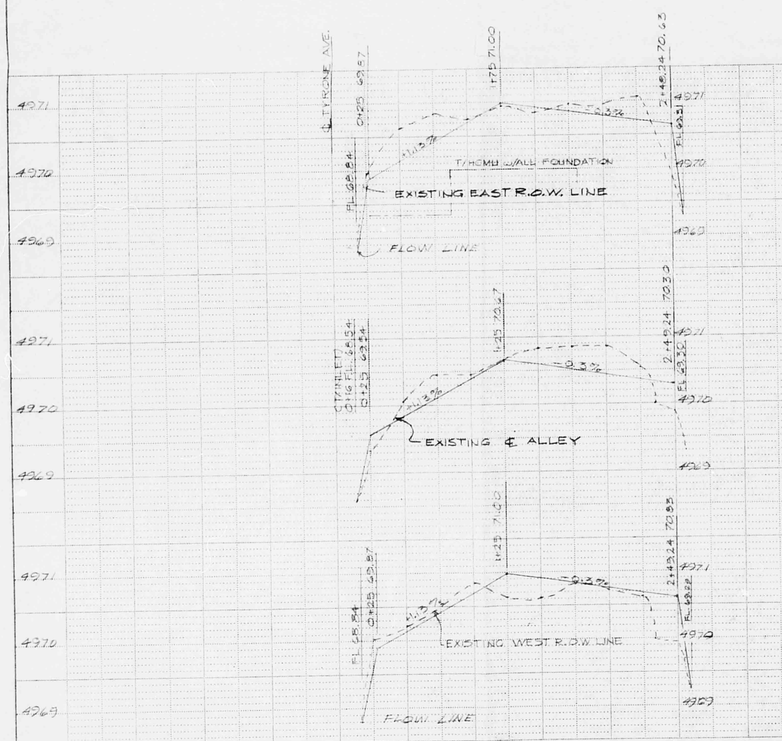

SURVEY INFORMATION
FIELD NOTES BY

NO.	BY	DATE

REFERENCES
MAP NO. G-14 & G-15
EST. NO. WO. NO.

NO.	DATE	REMARKS
		REVISIONS
		DESIGN

DESIGNED BY R.H. DATE 10/15/81
DRAWN BY R.Z. DATE 10/16/81
CHECKED BY R.H. DATE 10/21/81

AS BUILT INFORMATION
CONTRACTOR
WORKED BY DATE
INSPECTOR'S
FIELD CHANGES BY DATE
FIELD
VERIFICATION BY DATE
MARKED
CORRECTED BY DATE
MICRO-FILM INFORMATION
RECORDED BY DATE
NO.

BENCH MARKS
TBM EVE CURB INTERSECTION
SECOND ST. NW. & GRIEGOS RD. N.W.

PLANS PREPARD UNDER THE DIRECTION OF

APPROVED FOR CONSTRUCTION
CITY ENGINEER DATE

CITY OF ALBUQUERQUE
PUBLIC WORKS DEPARTMENT
ENGINEERING DIVISION
RECEIVED
OCT 21 1981

TITLE: PLEASANT ACRES
ALLEY GRADES
TYRONE AVENUE TO GRIEGOS ROAD N.W.
ENGINEERING

APPROVALS	ENGINEER	DATE	APPROVALS	ENGINEER	DATE
City Engineer			Liquid Waste		
A.C.E.- Design			Traffic		
A.C.E.-Hydrology			Water		

DRAWING NO.
SHEET OF

G14/D7