
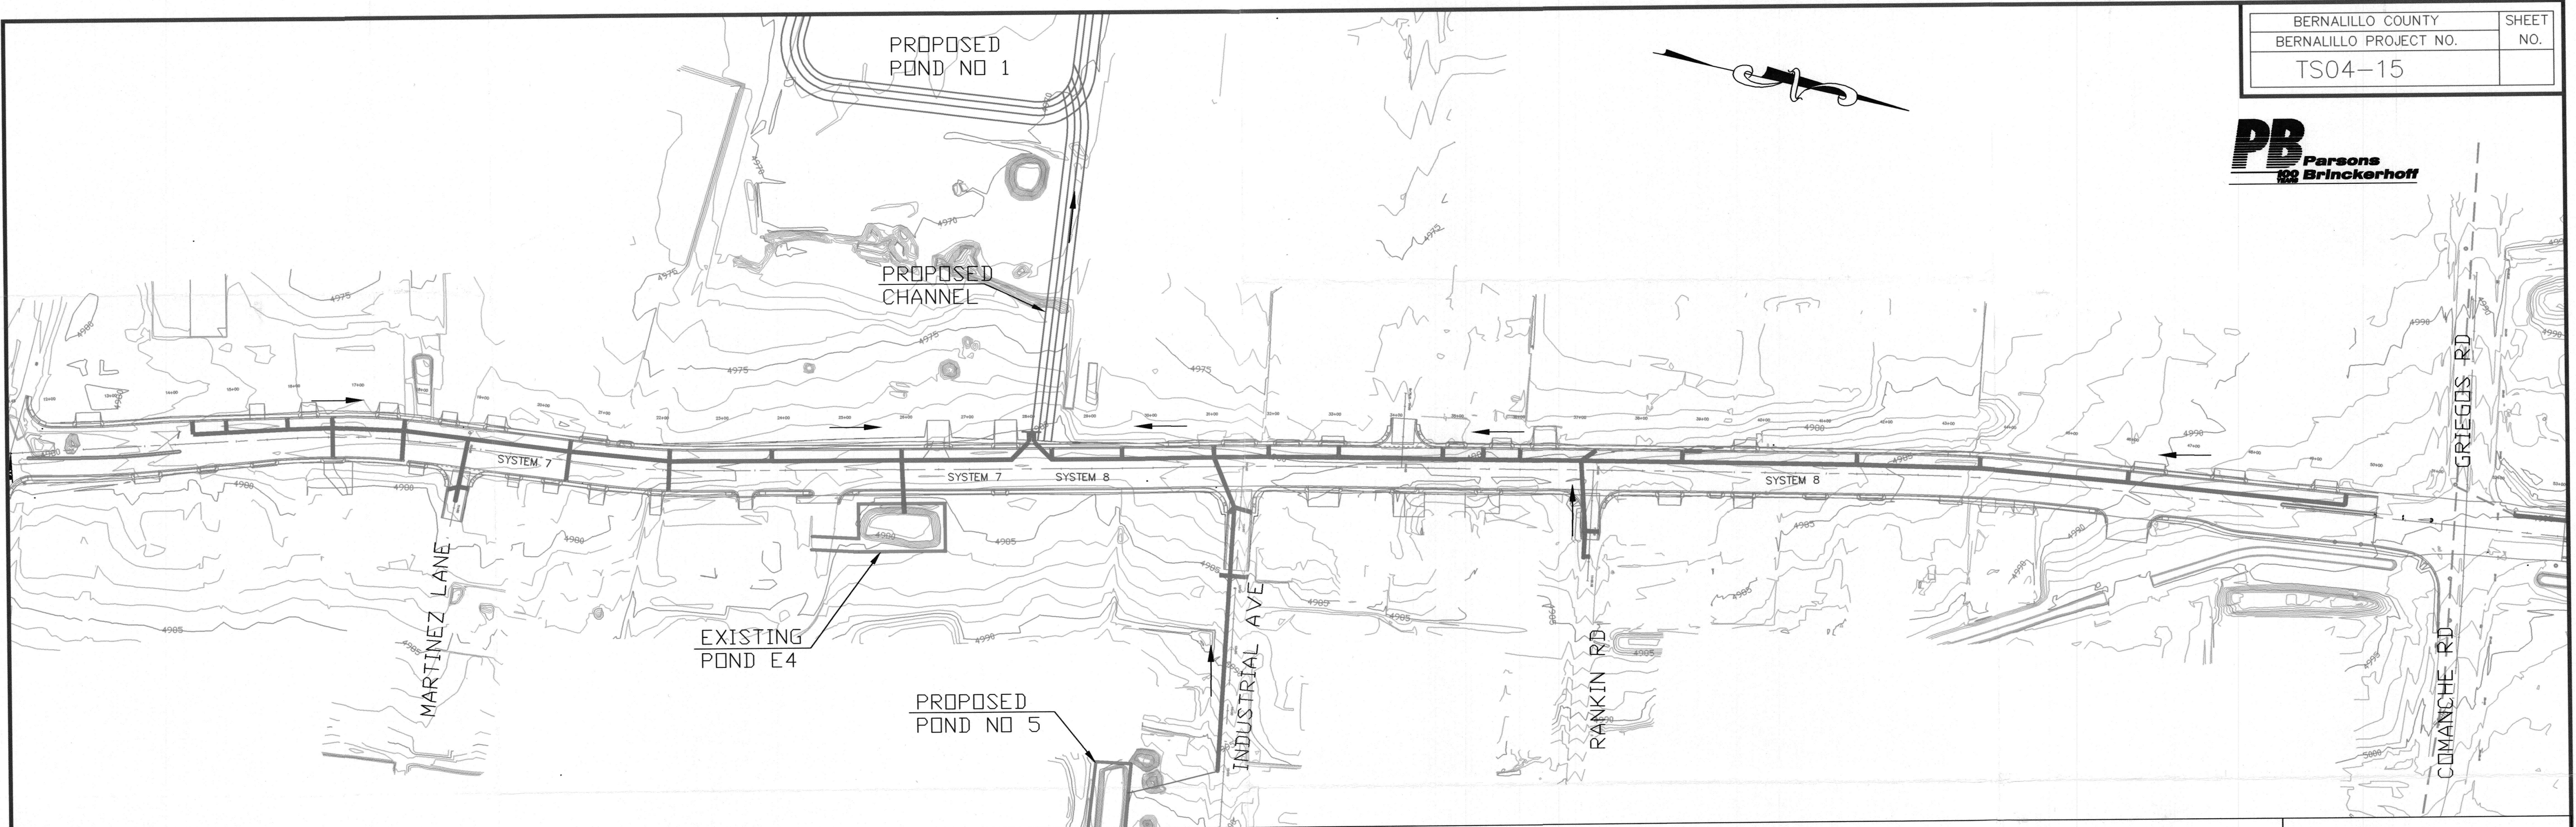


BERNALILLO COUNTY	SHEET
BERNALILLO PROJECT NO.	NO.
TS04-15	

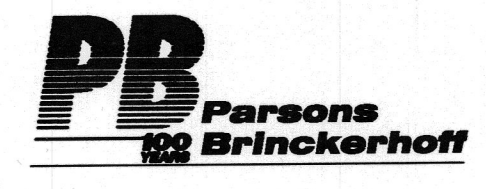

PROPOSED STORM DRAIN	———
EXISTING STORM DRAIN	- - - - -
FLOW DIRECTION	→

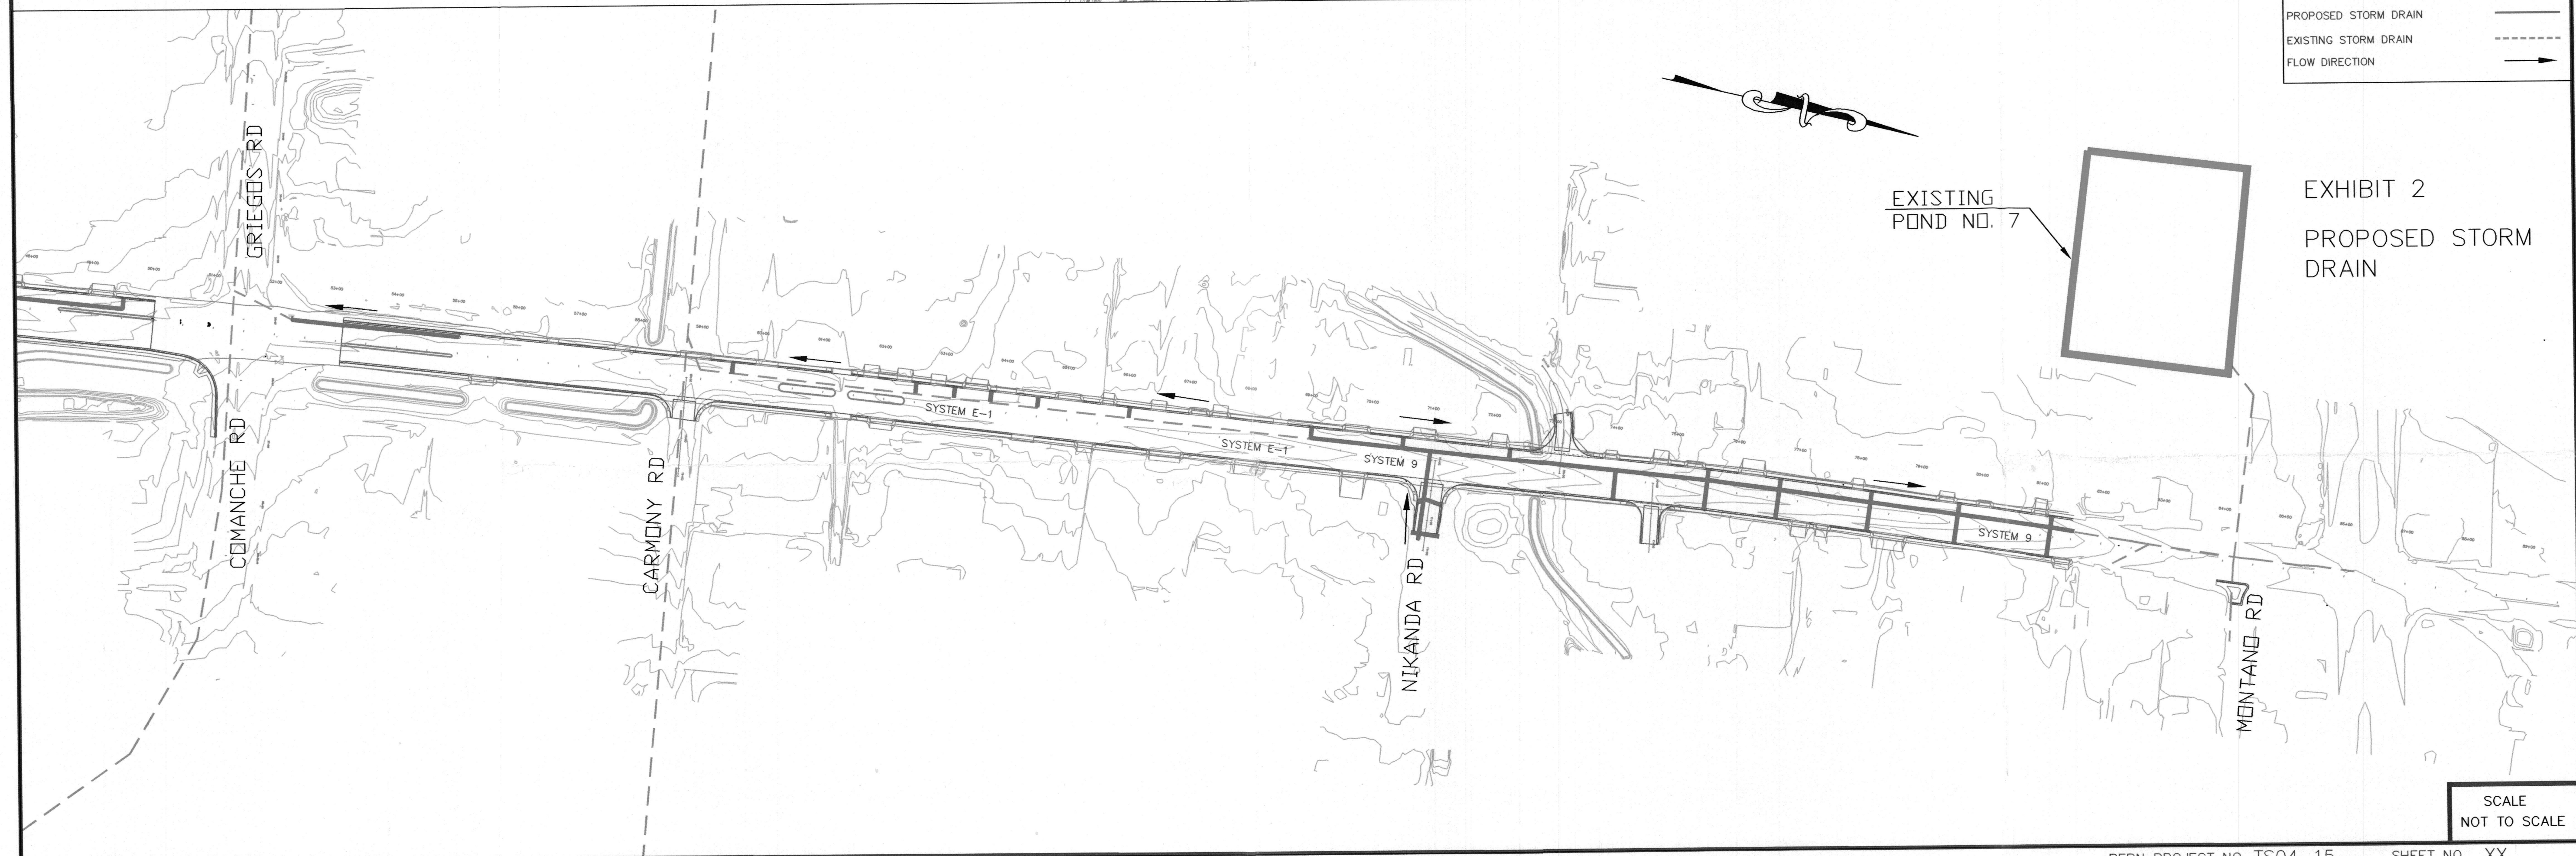


EXHIBIT 2
PROPOSED STORM
DRAIN

SCALE
NOT TO SCALE



BERNALILLO COUNTY	SHEET
BERNALILLO PROJECT NO.	NO.
TS04-15	



MONTANO ROAD DRAINAGE STUDY	
BOUNDARY	
COMANCHE - GRIEGOS DRAINAGE	
STUDY BOUNDARY	
PB DRAINAGE STUDY AREA	
EXISTING STORM DRAIN	

EXHIBIT 1
DRAINAGE
STUDY AREAS

SCALE
1"=400'



BERNALILLO COUNTY
BERNALILLO PROJECT NO.
TS04-15

SHEET
NO.

PB
Parsons
Brinckerhoff

PROPOSED BASIN
EXISTING POND
PROPOSED POND
FLOW DIRECTION
ANALYSIS POINT

EXHIBIT 3
DRAINAGE BASINS

SCALE
1"=300'