HYDROLOGY

H14/D24
1 PLAN
NO DOCUMENT

H14/D24

1 PLAN

NO DOCUMENTS

AF 22440A

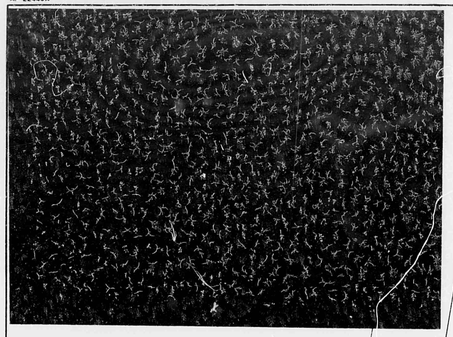

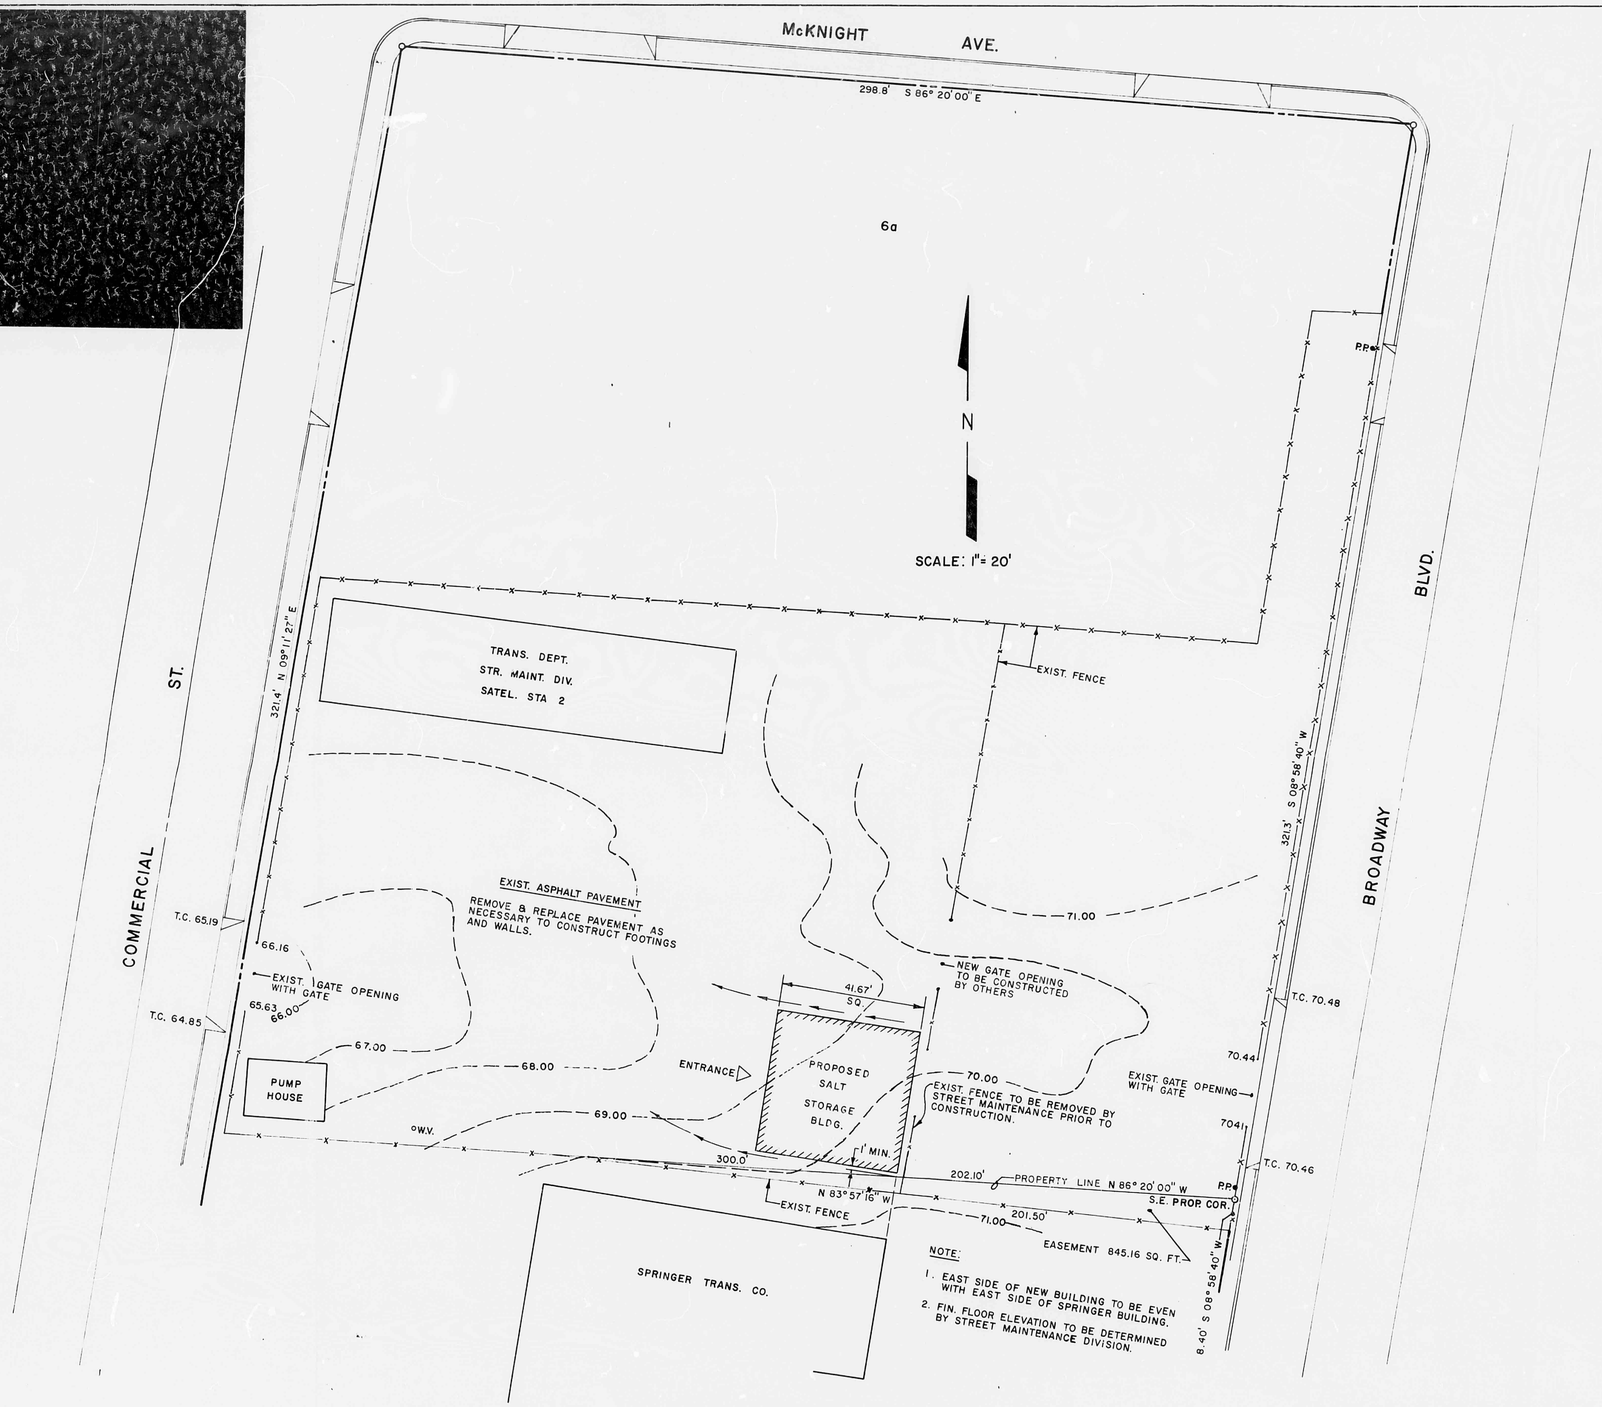

NOTE:

1. EAST SIDE OF NEW BUILDING TO BE EVEN WITH EAST SIDE OF SPRINGER BUILDING.
2. FIN. FLOOR ELEVATION TO BE DETERMINED BY STREET MAINTENANCE DIVISION.

I-C

LEGEND

- ---71.00--- EXIST. CONTOURS
- —x—x— EXIST. FENCE
- PROPERTY LINE
- EXIST. BUILDING
- NEW BUILDING
- DIRECTION OF FLOW

LEGAL DESCRIPTION

PORTION OF TRACT 6a MRGCD MAP 36
BLDG. ZONE M2.

SURVEY INFORMATION

FIELD NOTES

NO.	BY	DATE
DS-41	TRUJILLO, S.	1-18-83

BENCH MARKS

B.M. ACS 13-J-14 ⊡ NORTH END OF N.E. CURB
RETURN AT BROADWAY BLVD. AND ODELIA RD. N.W.
ELEVATION 4960.17

AS BUILT INFORMATION

CONTRACTOR
WORK STAKED BY
INSPECTOR'S ACCEPTANCE BY — DATE
FIELD VERIFICATION BY — DATE
DRAWINGS CORRECTED BY — DATE

MICRO-FILM INFORMATION

RECORDED BY — DATE
NO.

ENGINEER'S SEAL

NO.	DATE	REMARKS	BY

REVISIONS

DESIGN
DESIGNED BY JOHN LEVERTON — DATE 1-12-83
DRAWN BY ISAAC E. LARGE — DATE 1-31-83
CHECKED BY — DATE

CITY OF ALBUQUERQUE
MUNICIPAL DEVELOPMENT DEPARTMENT
ENGINEERING DIVISION

TITLE:
PROPOSED SALT STORAGE BUILDING
SITE PLAN

APPROVALS	ENGINEER	DATE	APPROVALS	ENGINEER	DATE
City Engineer			Liquid Waste		
A.C.E.-Design			Traffic		
A.C.E.-Hydrology			Water		

DRAWING NO.	MAP NO.	SHEET	OF
1555	H-14	2	5

2221

2221