HYDROLOGY

H14/D31

ONE PLAN

1 PLAN FOR

3013 THIRD ST.
N.W.

H14-D31

VICINITY MAP

Zone Atlas Map No. H-14-Z

HYDROLOGY SECTION
JUN 05 1984

NOTE: DIMENSIONS ON NEW PROPOSED BUILDING SHOULD NOT BE USED FOR CONSTRUCTION PURPOSES.

3013 THIRD ST. NW

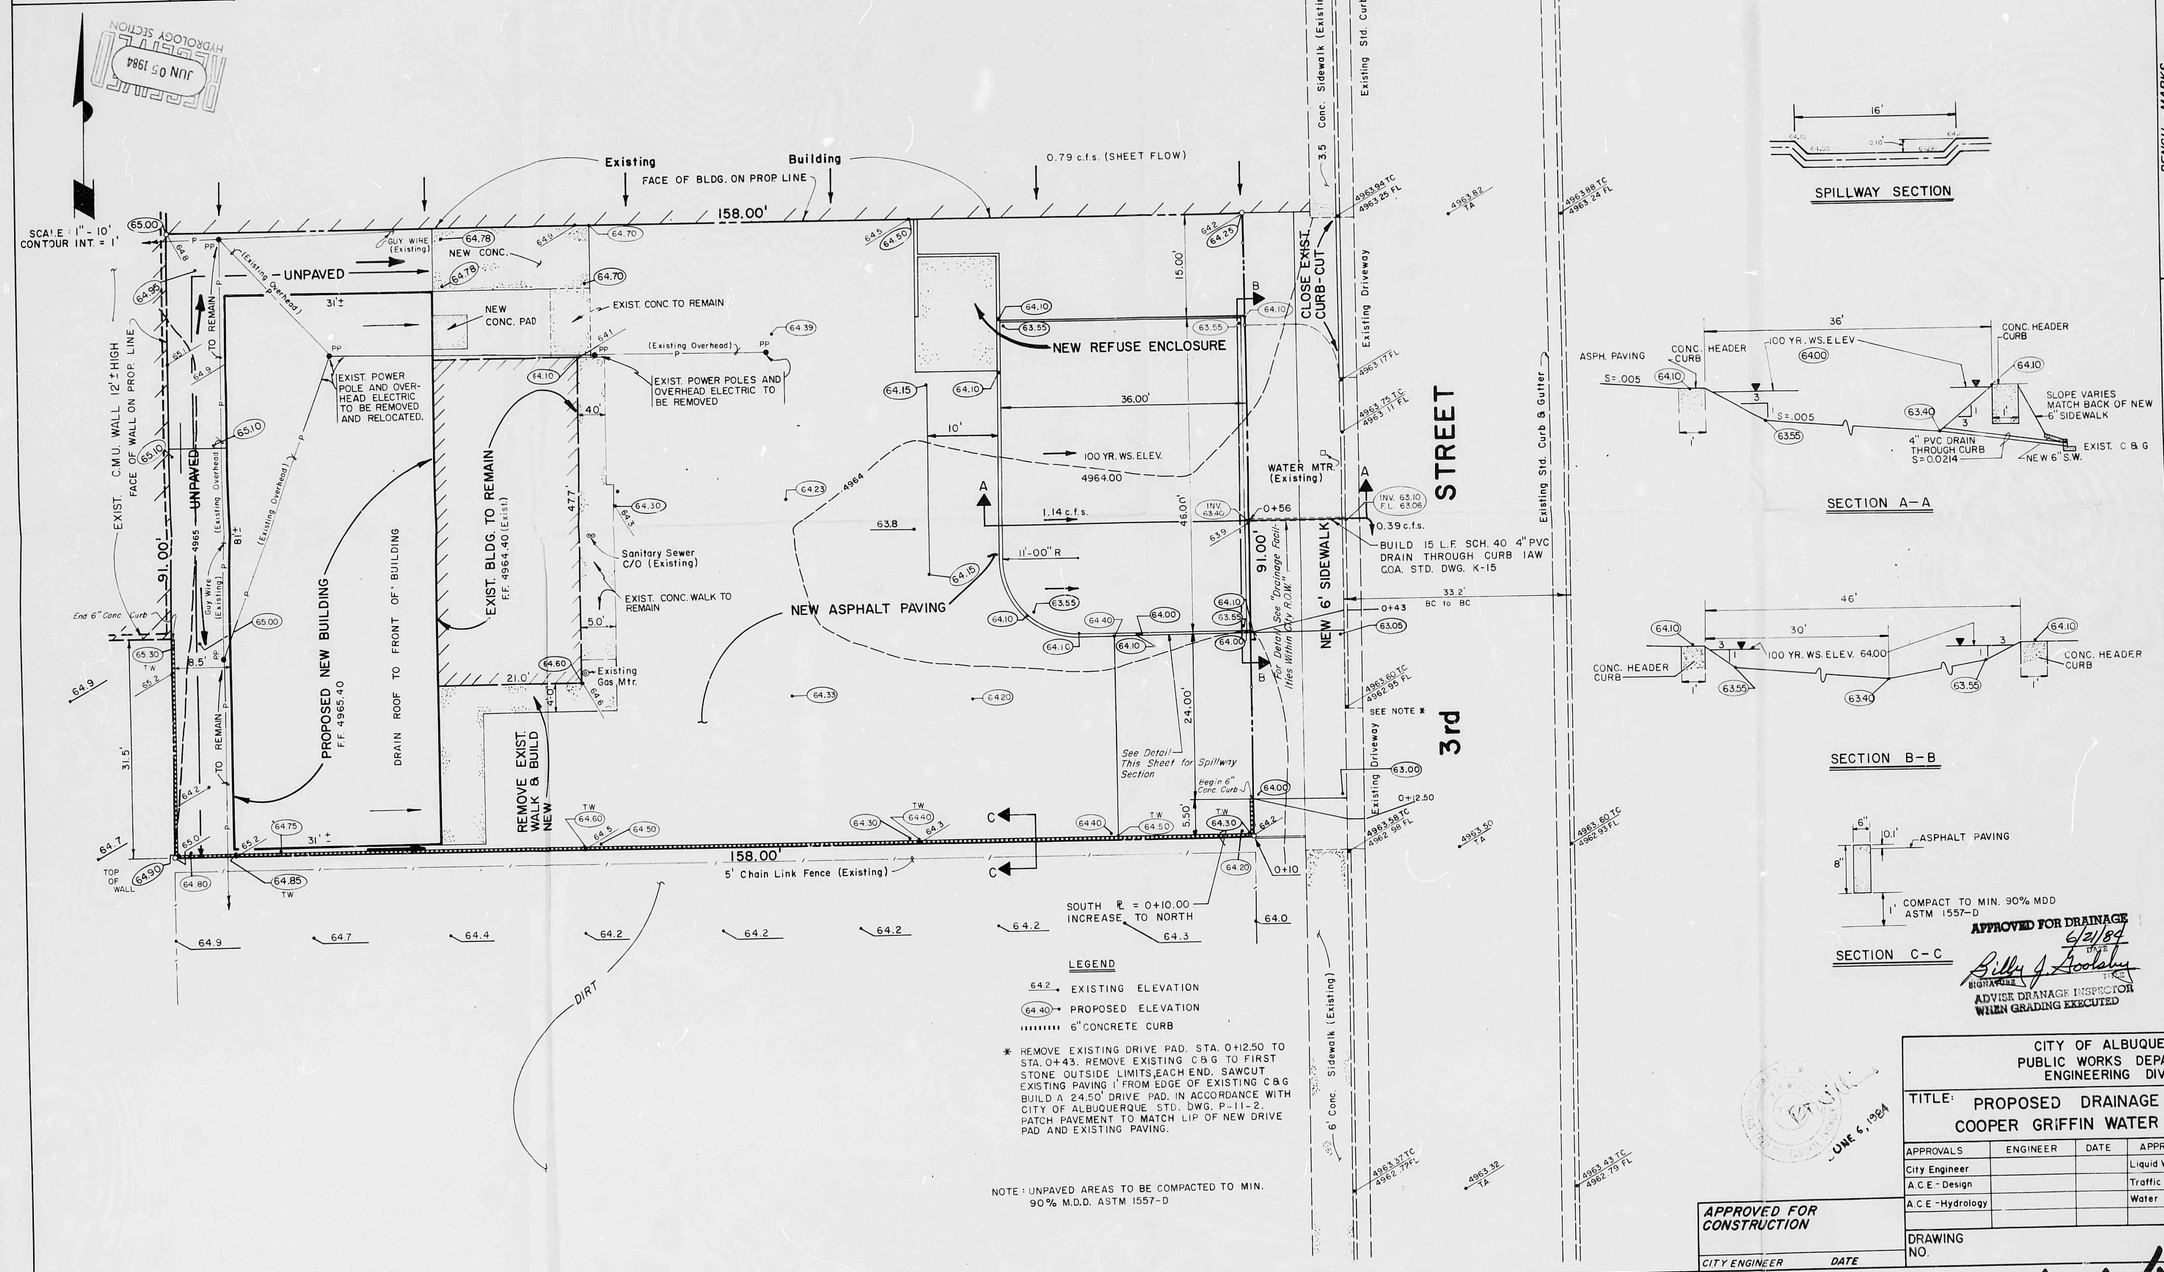

LEGEND

- 64.2 EXISTING ELEVATION
- (64.40) PROPOSED ELEVATION
- 6" CONCRETE CURB

* REMOVE EXISTING DRIVE PAD. STA. 0+12.50 TO STA. 0+43. REMOVE EXISTING C&G TO FIRST STONE OUTSIDE LIMITS, EACH END. SAWCUT EXISTING PAVING 1' FROM EDGE OF EXISTING C&G. BUILD A 24.50' DRIVE PAD, IN ACCORDANCE WITH CITY OF ALBUQUERQUE STD. DWG. P-11-2. PATCH PAVEMENT TO MATCH LIP OF NEW DRIVE PAD AND EXISTING PAVING.

NOTE: UNPAVED AREAS TO BE COMPACTED TO MIN. 90% M.D.D. ASTM 1557-D

APPROVED FOR DRAINAGE
6/21/84
DATE
Billy J. Foolsby
SIGNATURE
ADVISE DRAINAGE INSPECTOR WHEN GRADING EXECUTED

APPROVED FOR CONSTRUCTION
CITY ENGINEER DATE

JUNE 6, 1984

AS BUILT INFORMATION	
CONTRACTOR	
WORK STAKED BY	DATE
INSPECTOR'S ACCEPTANCE BY	DATE
VERIFICATION BY FIELD	DATE
DRAWINGS CORRECTED BY	DATE
MICRO-FILM INFORMATION	
RECORDED BY	DATE
NO.	

BENCH MARKS

BENCH MARK: A CITY OF ALBUQUERQUE BENCH MARK NUMBERED "5-H14". BENCH MARK IS LOCATED AT THE INTERSECTION OF 4th. AND CLARMONT NW., IN THE SOUTHEAST QUADRANT OF THE INTERSECTION. BENCH MARK IS A SQUARE, CHISELED ON TOP OF CONCRETE CURB AT THE SSE CURB RETURN. ELEVATION = 4965.487 (2nd order)

SURVEY INFORMATION

FIELD NOTES		
NO.	BY	DATE

REFERENCES

MAP NO. H-14-Z
EST. NO.
W.O. NO.

NO.	DATE	REMARKS	BY
		REVISIONS	

DESIGN

DESIGNED BY		DATE
DRAWN BY	D.A.S., E.L.O.	DATE 3-21-84
CHECKED BY		DATE

CITY OF ALBUQUERQUE
PUBLIC WORKS DEPARTMENT
ENGINEERING DIVISION

TITLE: PROPOSED DRAINAGE PLAN
COOPER GRIFFIN WATER SERVICE

APPROVALS	ENGINEER	DATE	APPROVALS	ENGINEER	DATE
City Engineer			Liquid Waste		
A.C.E.-Design			Traffic		
A.C.E.-Hydrology			Water		

DRAWING NO.

SHEET 2 OF 2

D.G.A. Job № 733.11

H14/D31