HYDROLOGY

H14/D38
1 PLAN

H14/D38

1 PLAN

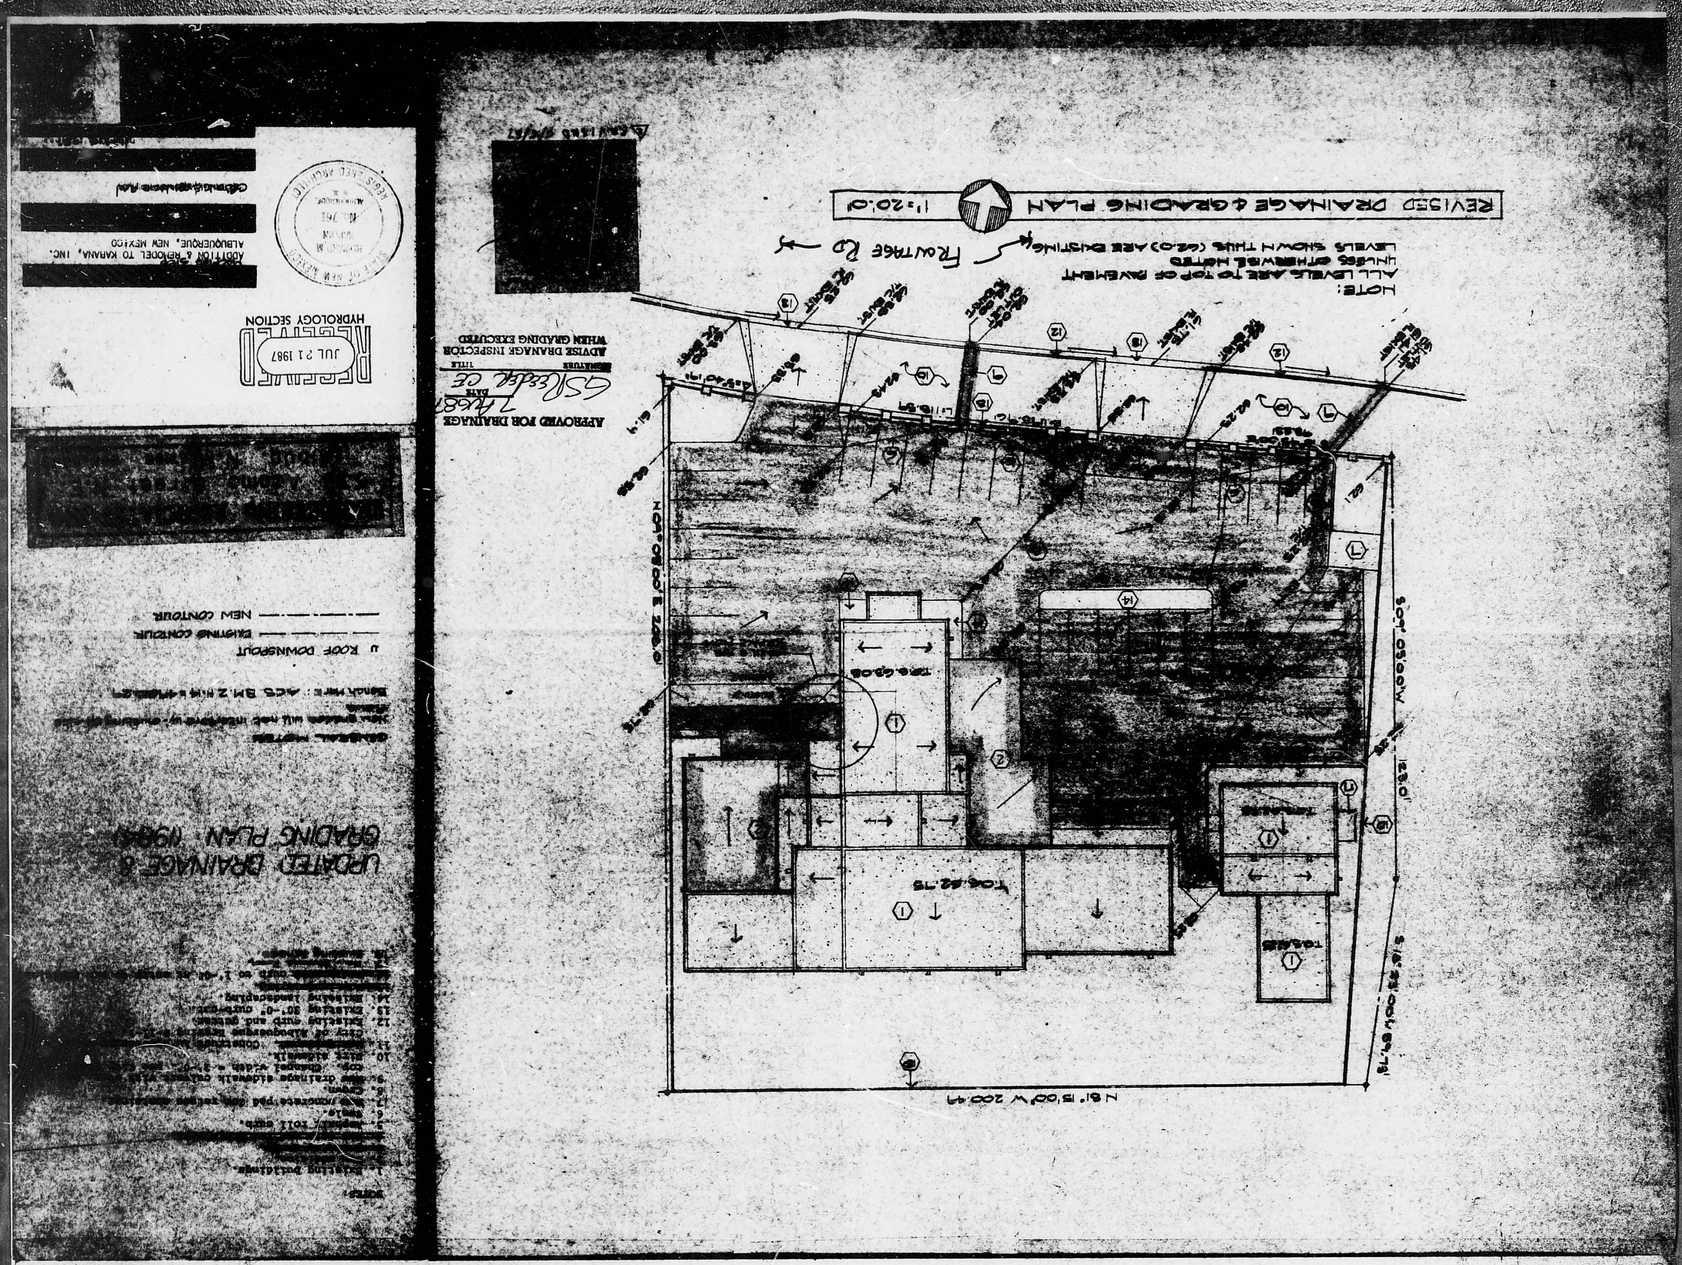
REVISED DRAINAGE & GRADING PLAN
1"=20'-0"
NOTE:
ALL LEVELS ARE TO TOP OF PAVEMENT
UNLESS OTHERWISE NOTED
LEVELS SHOWN THUS (66.0) ARE EXISTING
FLOWTAGE
N 61° 57'00"W 200.44
APPROVED FOR DRAINAGE
ADVISE DRAINAGE INSPECTOR
WHEN GRADING EXECUTED
RECEIVED
JUL 21 1987
HYDROLOGY SECTION
ADDITION & REMODEL TO KARMAN, INC.
ALBUQUERQUE, NEW MEXICO
UPDATED DRAINAGE & GRADING PLAN (1984)
GENERAL NOTES
Site grades will be maintained w/ existing drainage patterns
ROOF DOWNSPOUT
EXISTING CONTOUR
NEW CONTOUR
SITE
ZONE ATLAS PAGE: H-14 CITY ADDRESS: 616 Indian School Road N.W.
LEGAL DESCRIPTION: Tract B, Lot 4, Martin Bezemek Addition

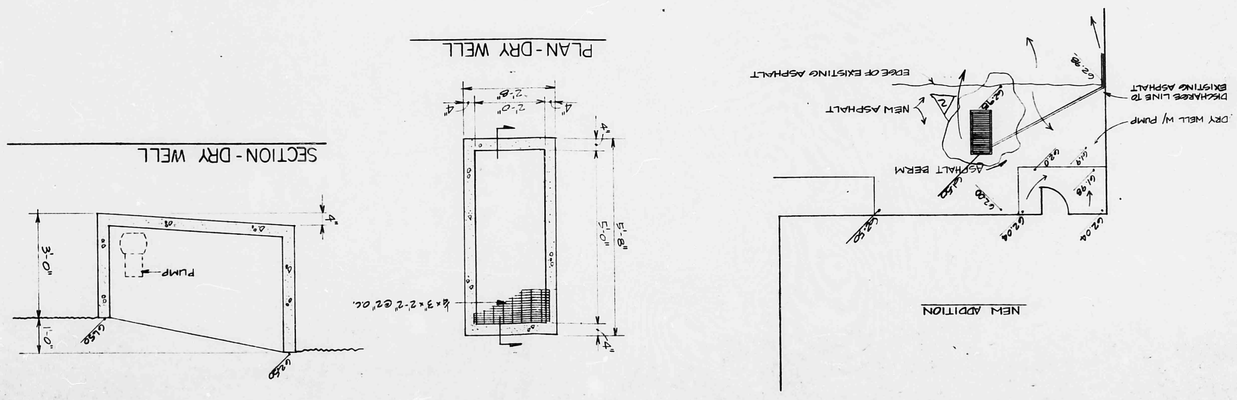
NEW ADDITION
DRY WELL W/ PUMP
DISCHARGE LINE TO EXISTING ASPHALT
NEW ASPHALT
EDGE OF EXISTING ASPHALT
ASPHALT BERM
PARTIAL PLAN - NEW ADDITION
SCALE : 1/8"=1'-0"
PLAN - DRY WELL
8"x3'-2"-2'@2'o.c.
SECTION - DRY WELL
PUMP