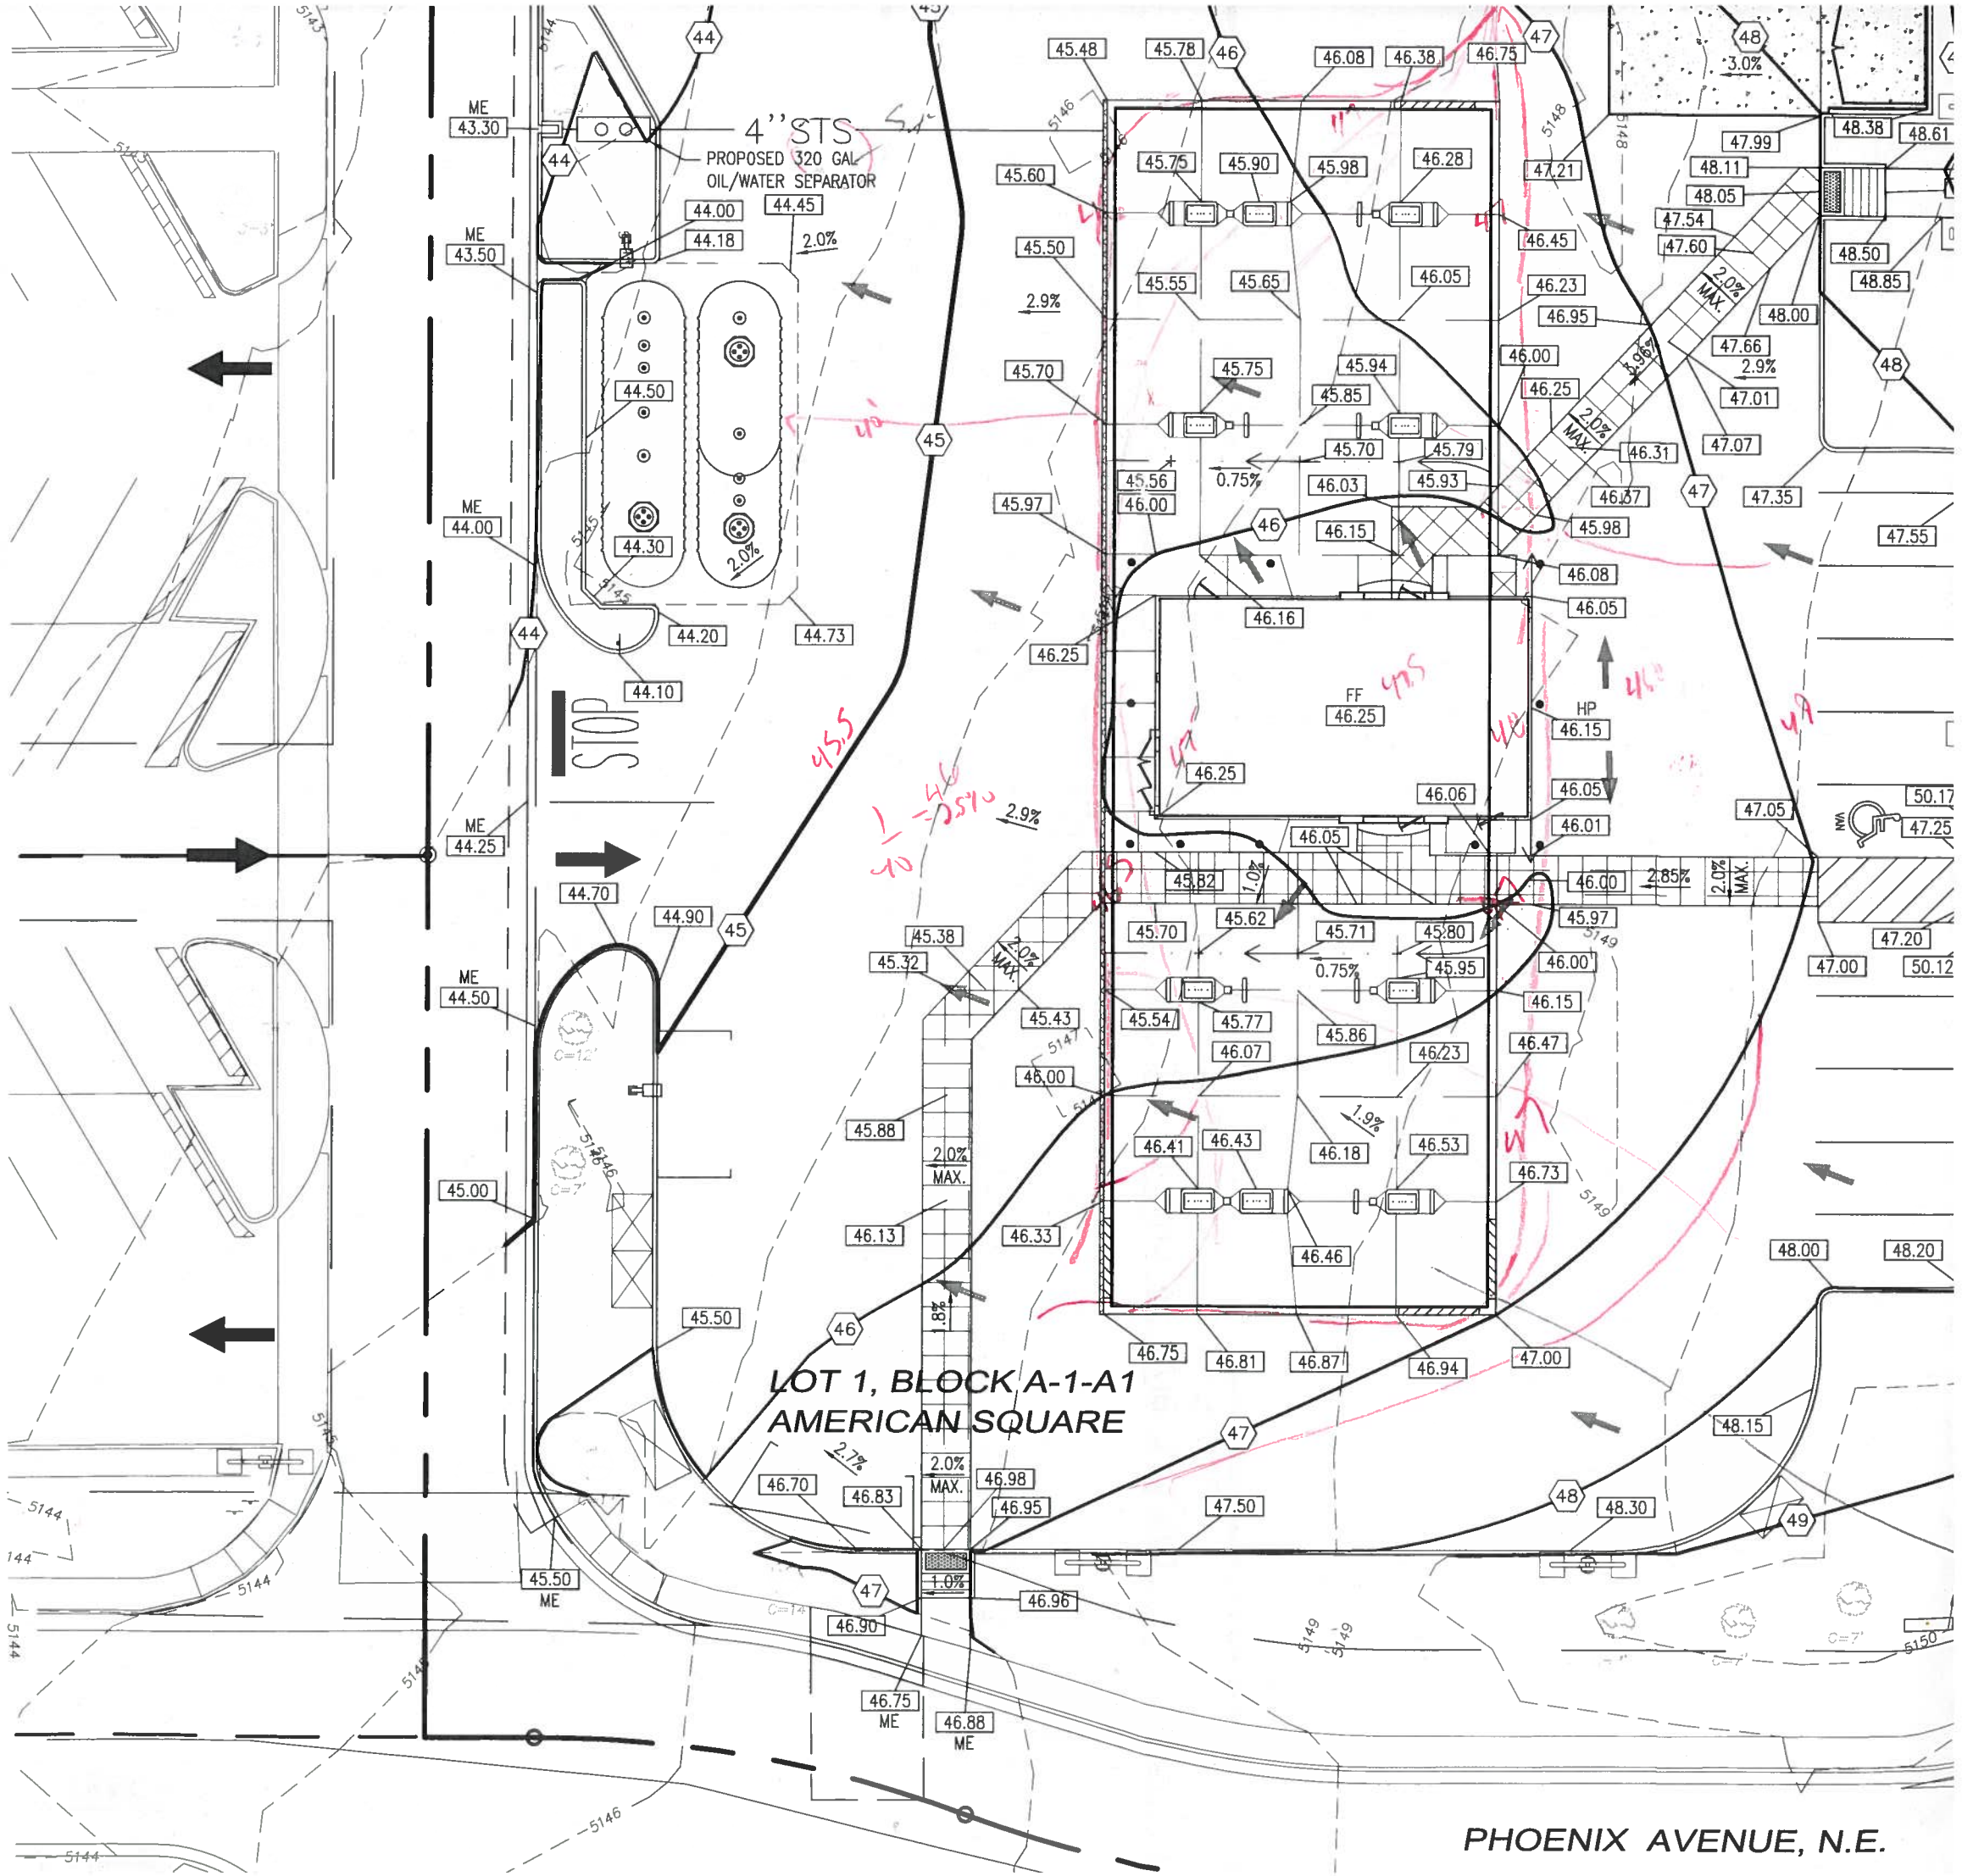
4" STS
PROPOSED 320 GAL
OIL/WATER SEPARATOR
STOP
FF
HP
LOT 1, BLOCK A-1-A1
AMERICAN SQUARE
PHOENIX AVENUE, N.E.