



RAY HARRISON & ASSOCIATES

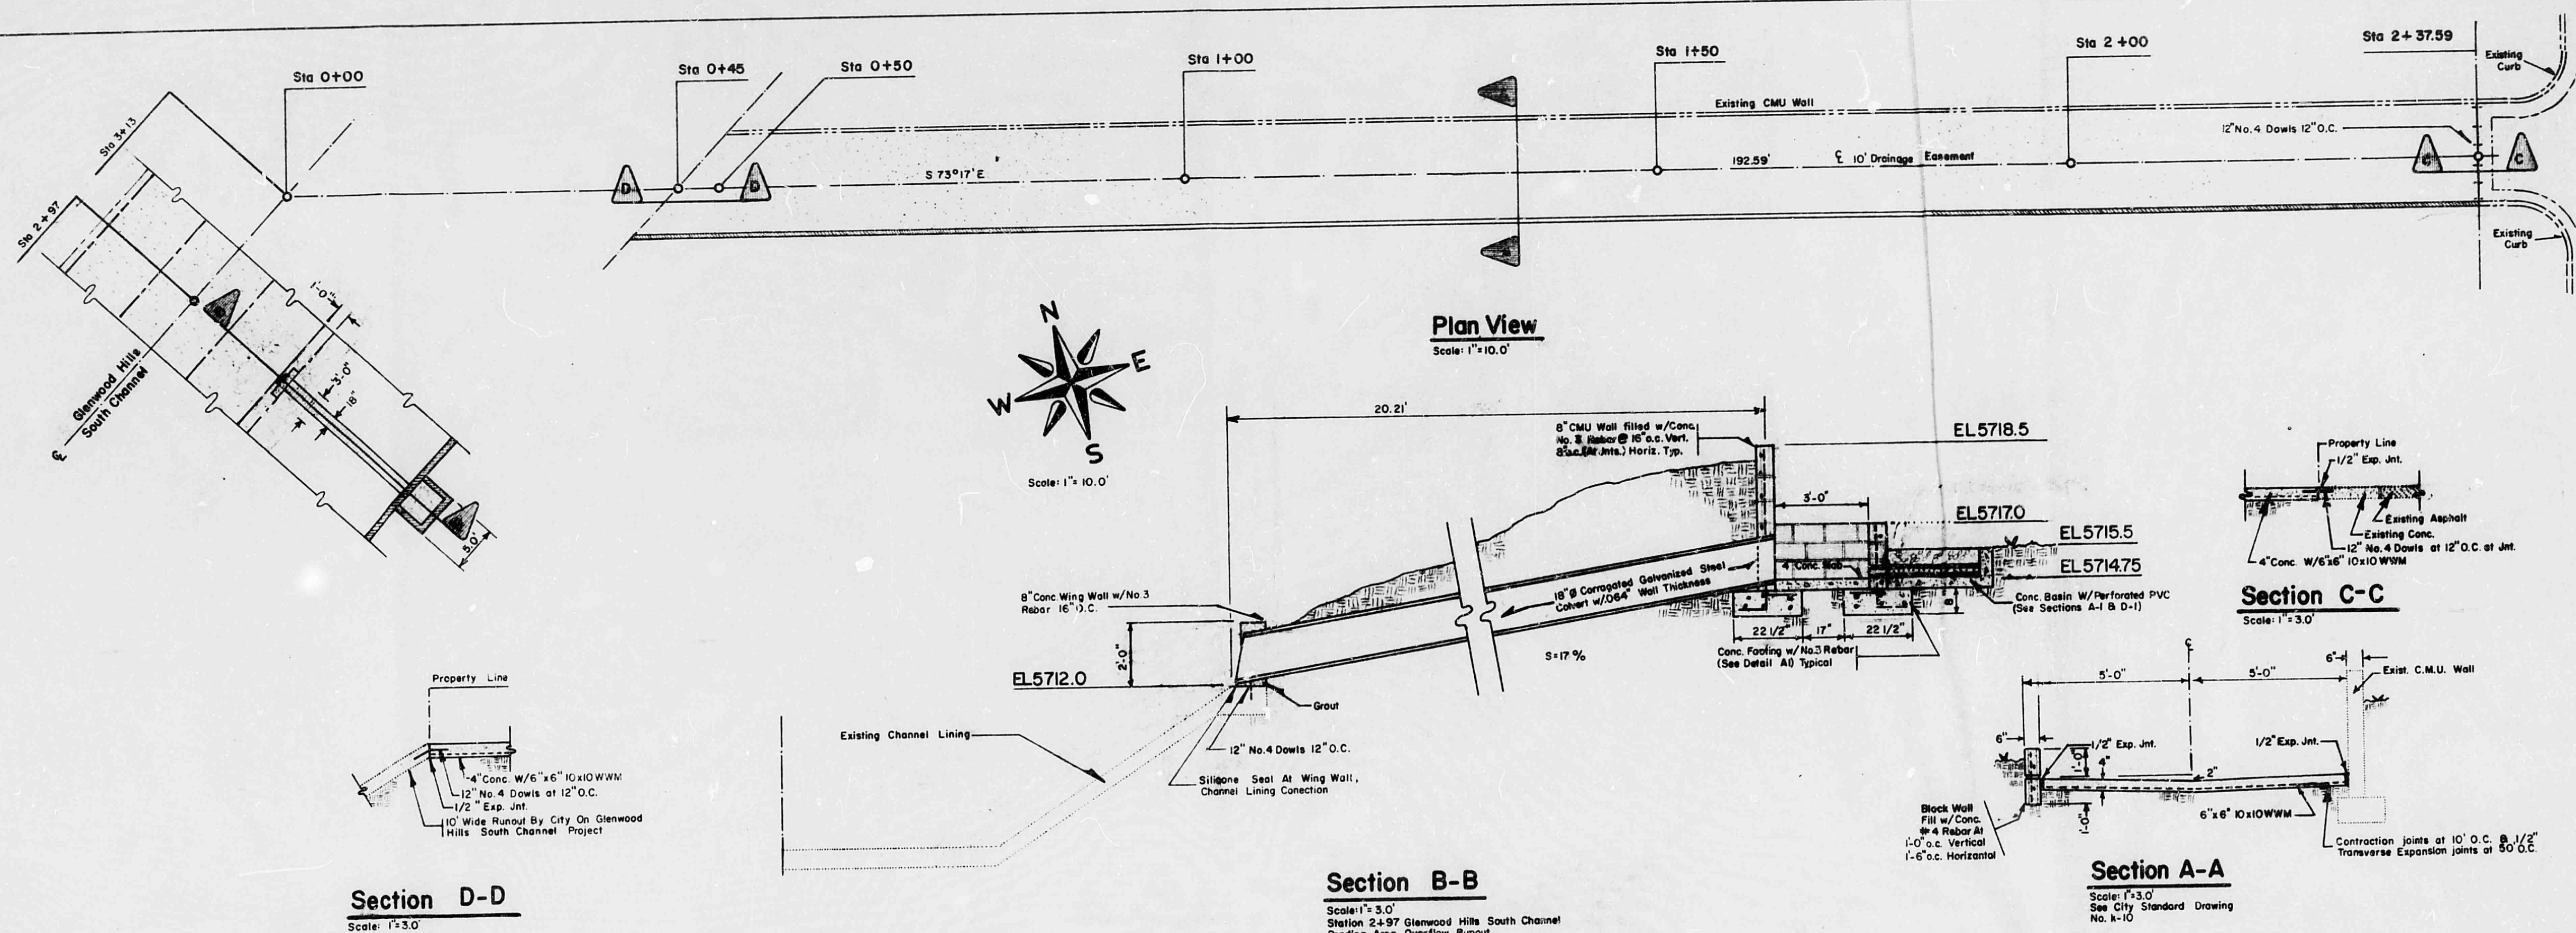







5727
5726
5725
5724
5723
5722
5721
5720
5719
5718
5717
5716
5715
5714
5713
5712
5711
5710
5709
5708

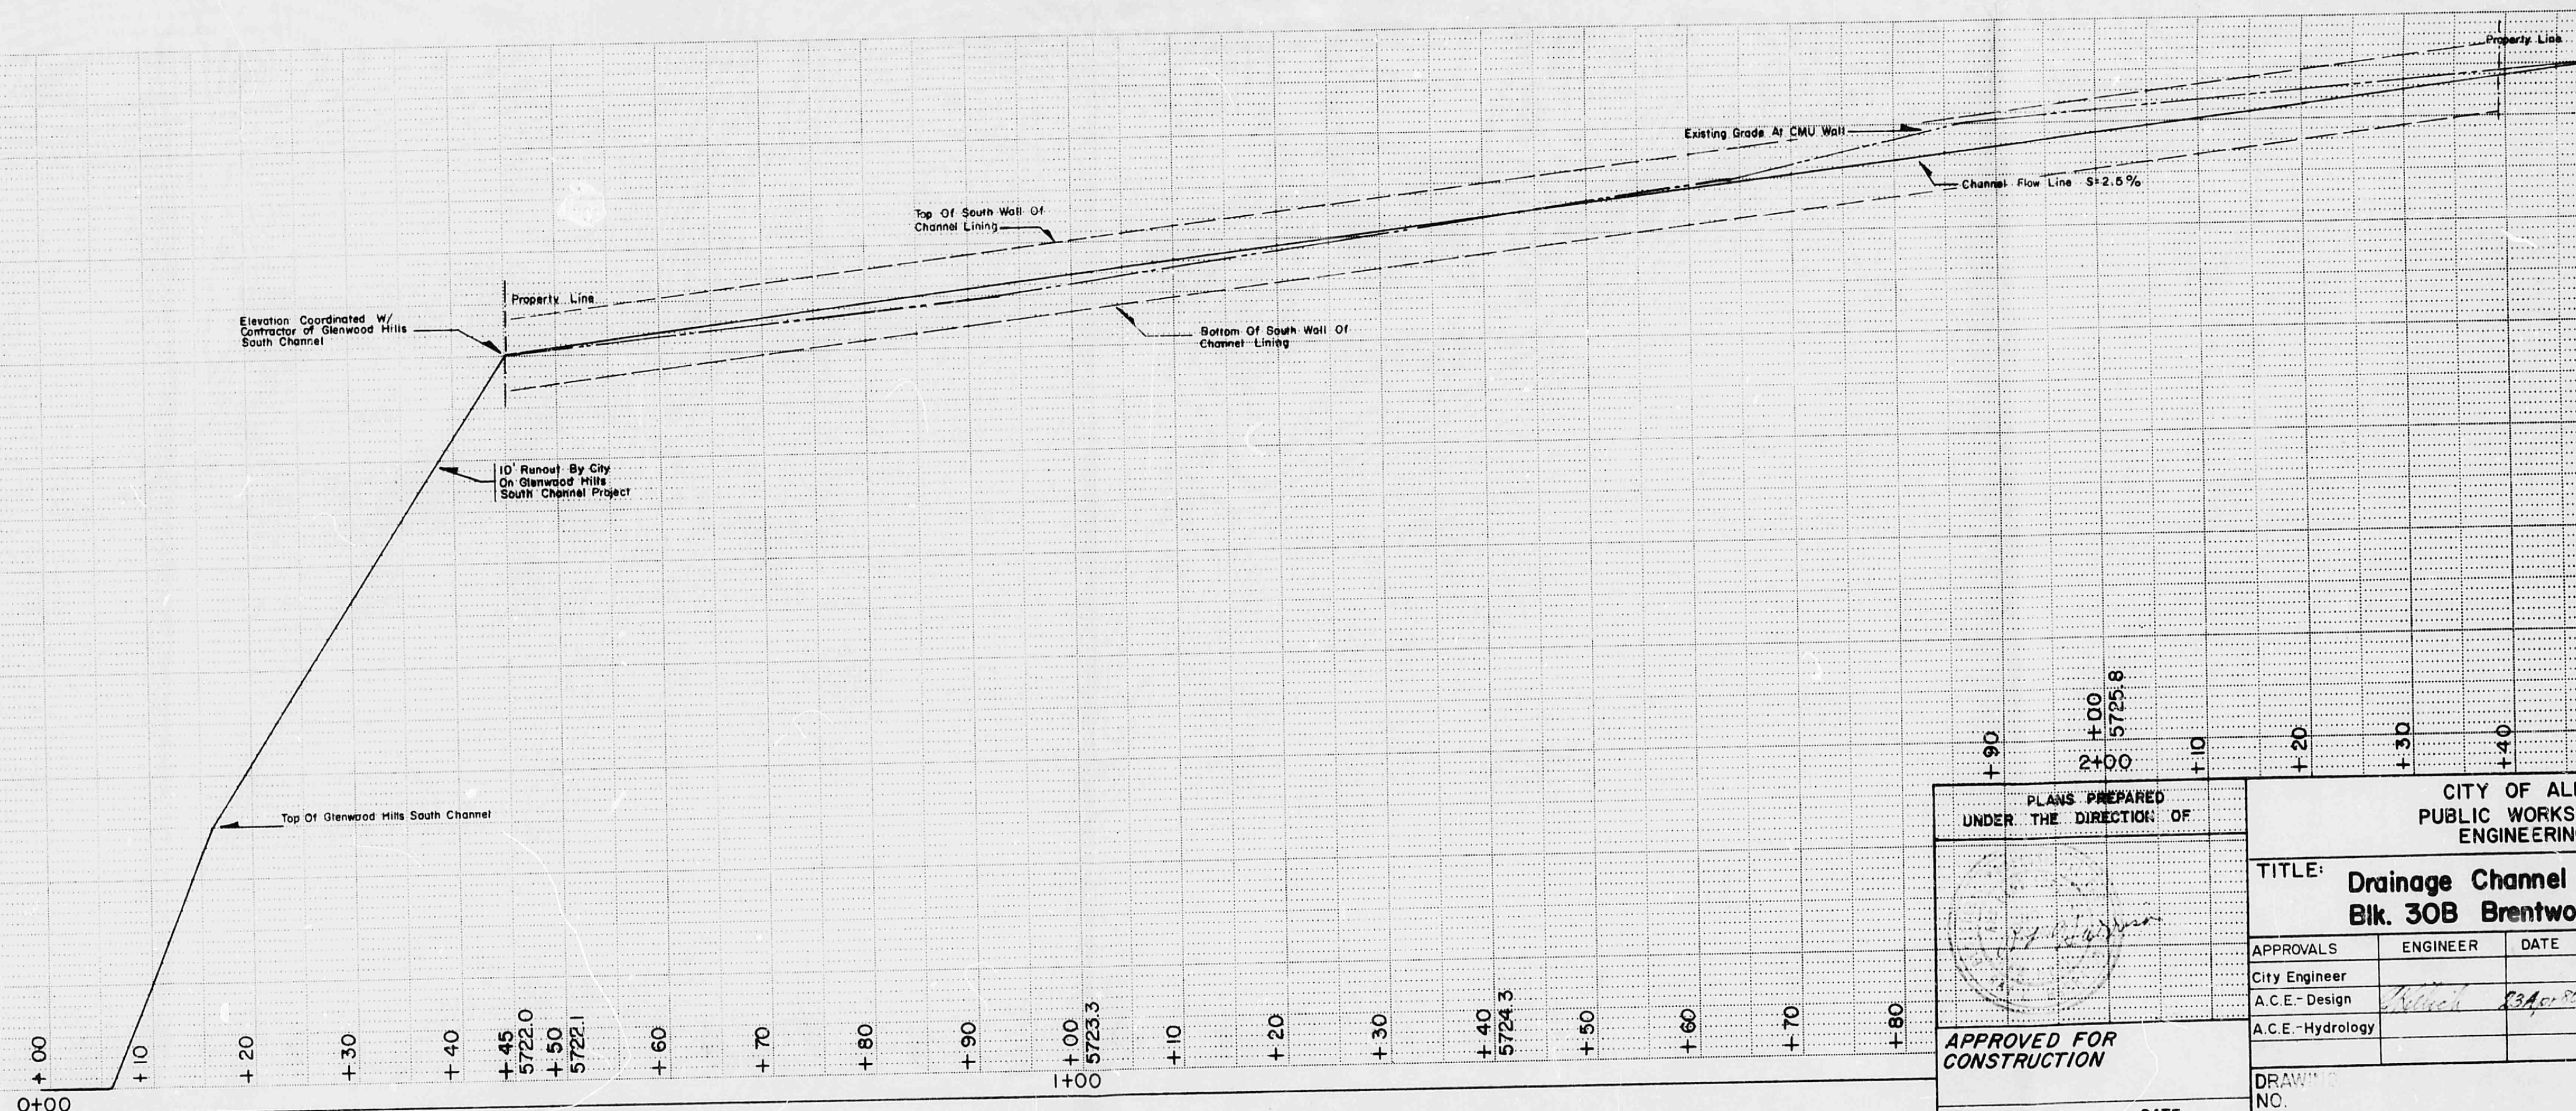

PLANS PREPARED UNDER THE DIRECTION OF			CITY OF ALBUQUERQUE PUBLIC WORKS DEPARTMENT ENGINEERING DIVISION		
APPROVED FOR CONSTRUCTION			TITLE: Drainage Channel Lining Blk. 30B Brentwood Hills		
APPROVALS	ENGINEER	DATE	APPROVALS	ENGINEER	DATE
City Engineer			Liquid Waste		
A.C.E. - Design			Traffic		
A.C.E. - Hydrology			Water		
DRAWN BY: J.P.			SHEET OF		
CITY ENGINEER DATE			NO.		

5/27										1										4/15/78										MINOR REVISIONS										REFERENCES										SURVEY INFORMATION										BENCH MARKS										AS BUILT INFORMATION	

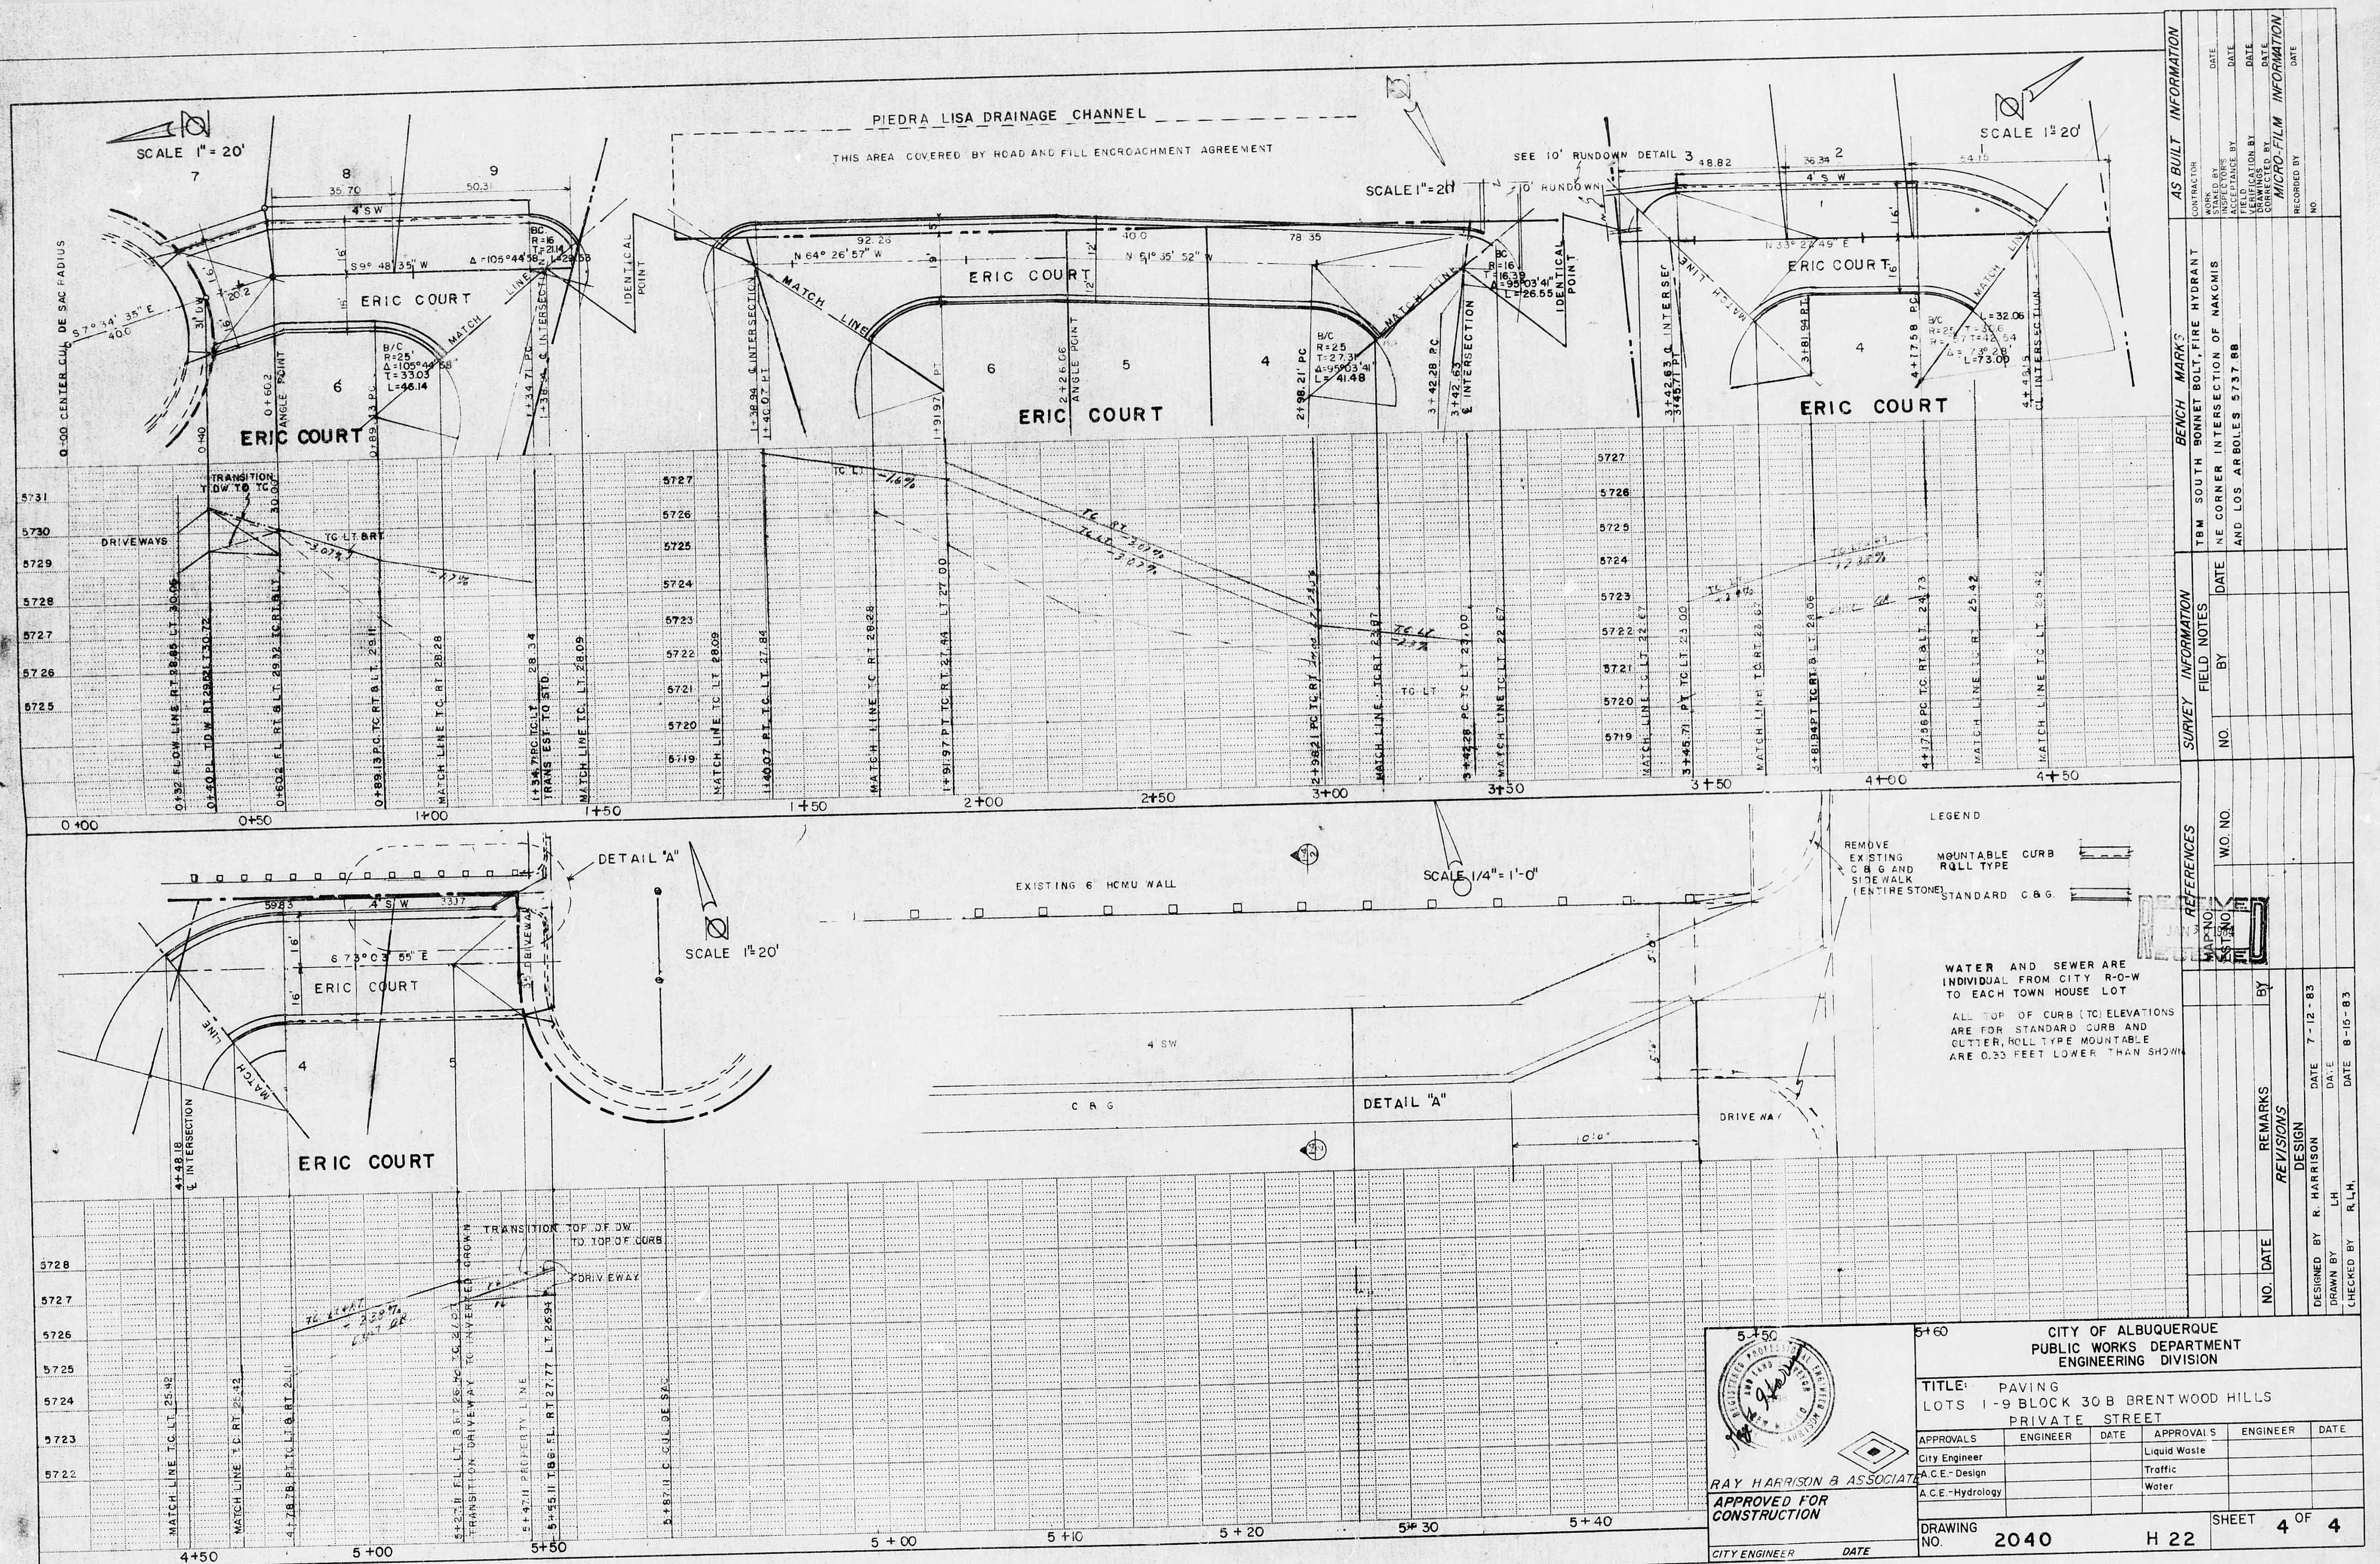

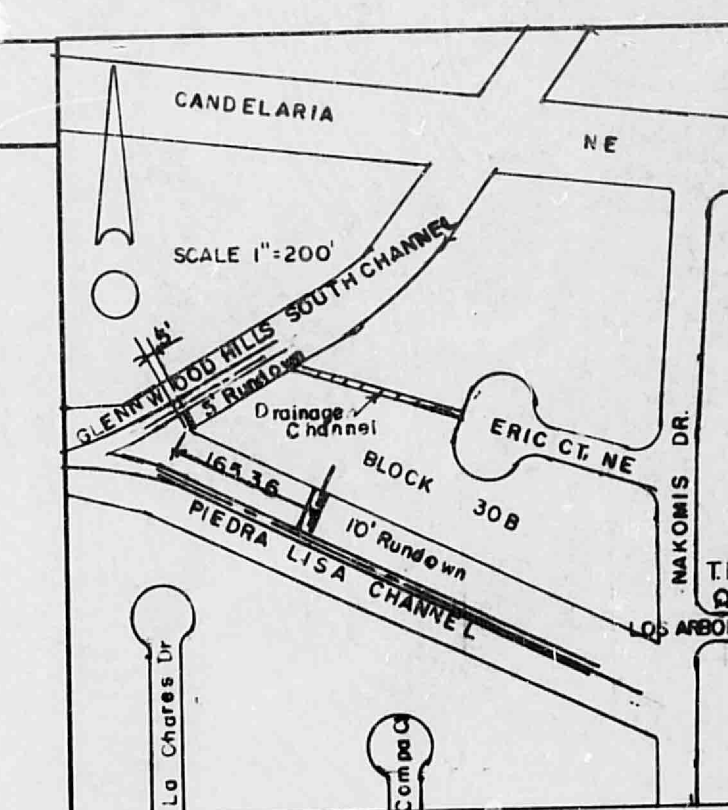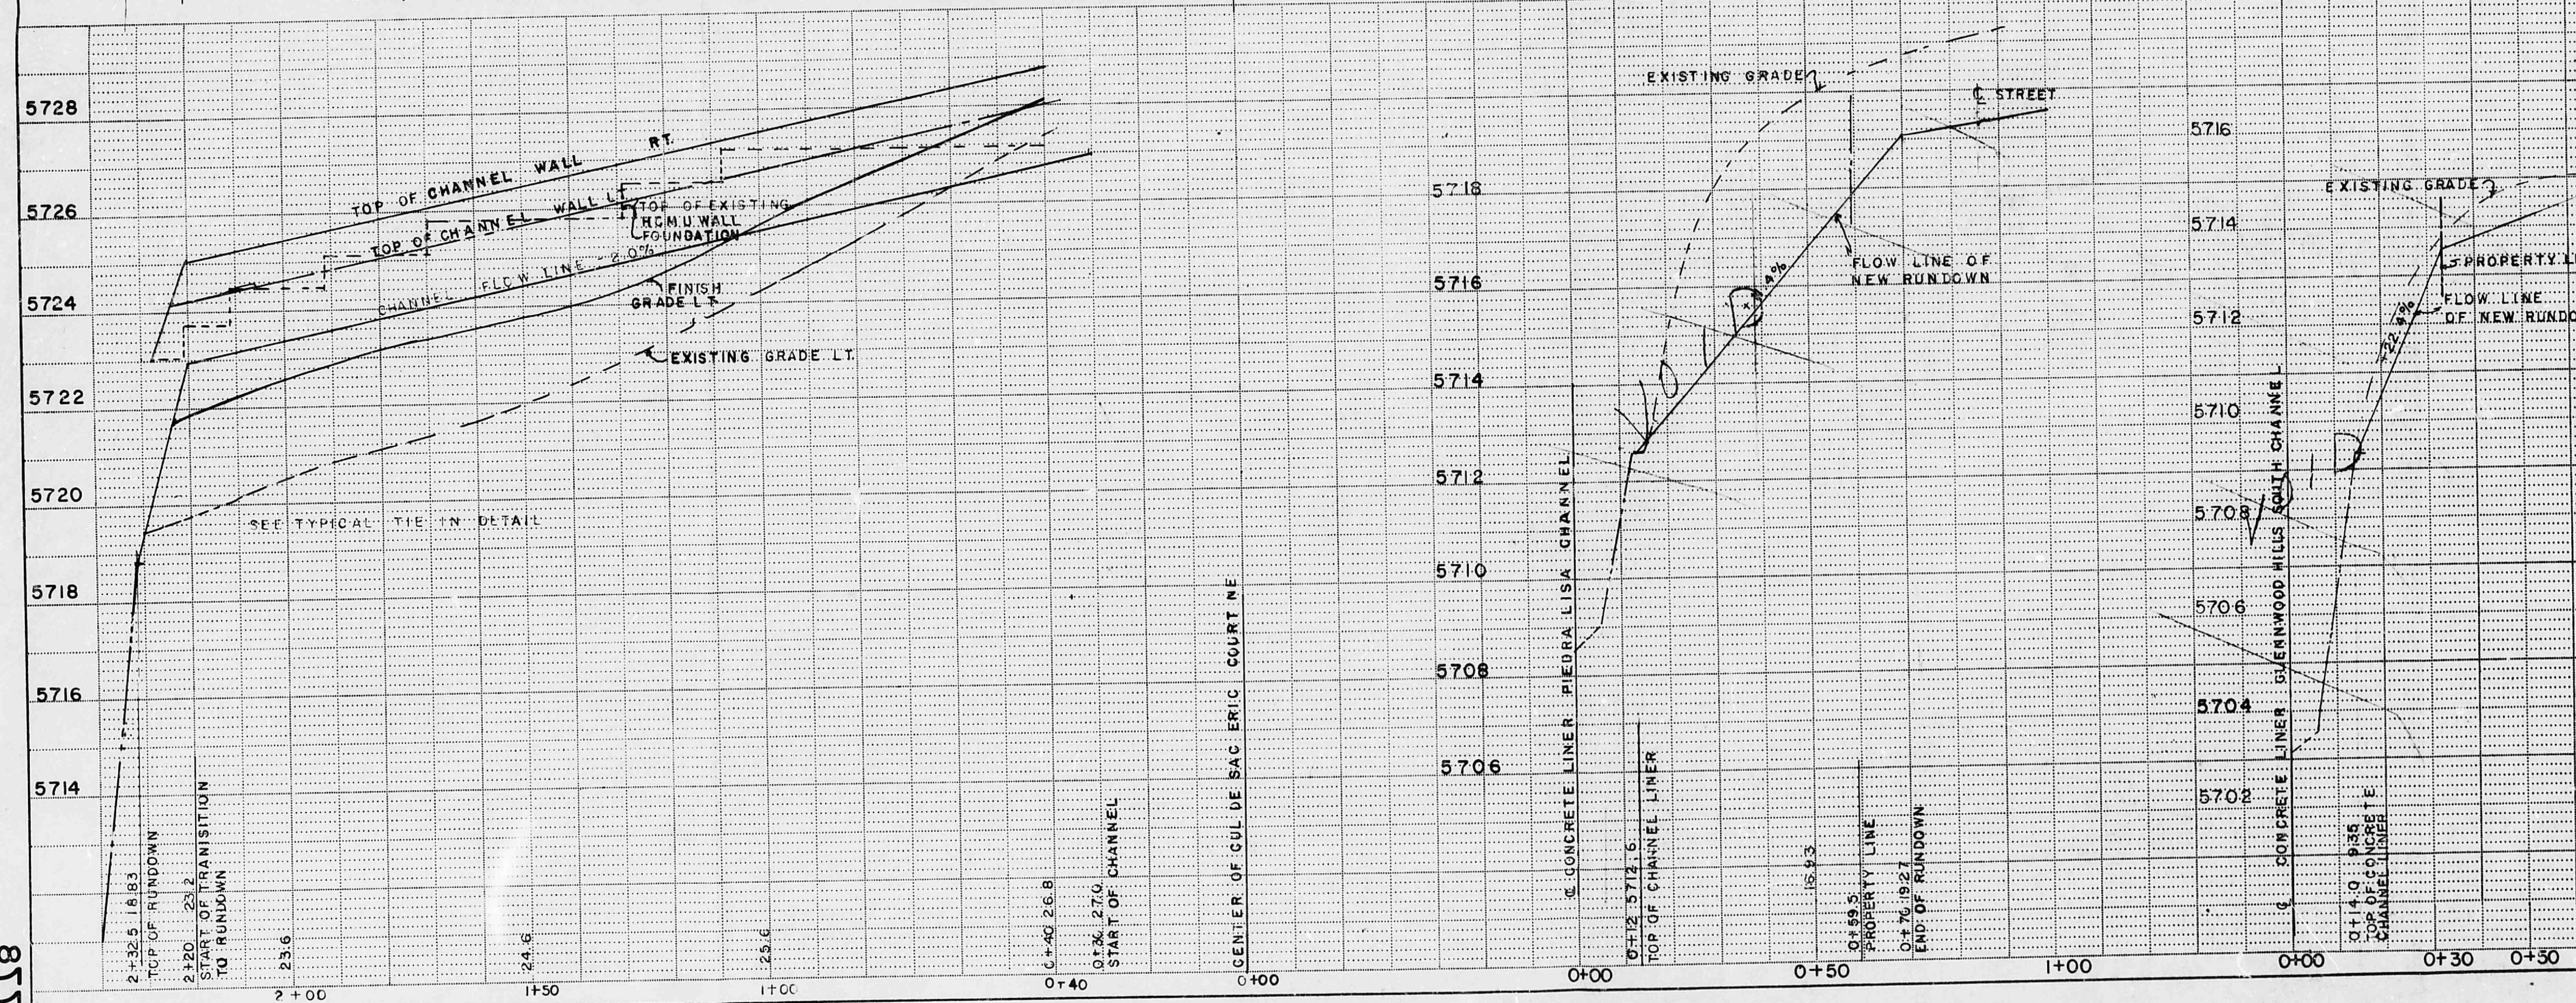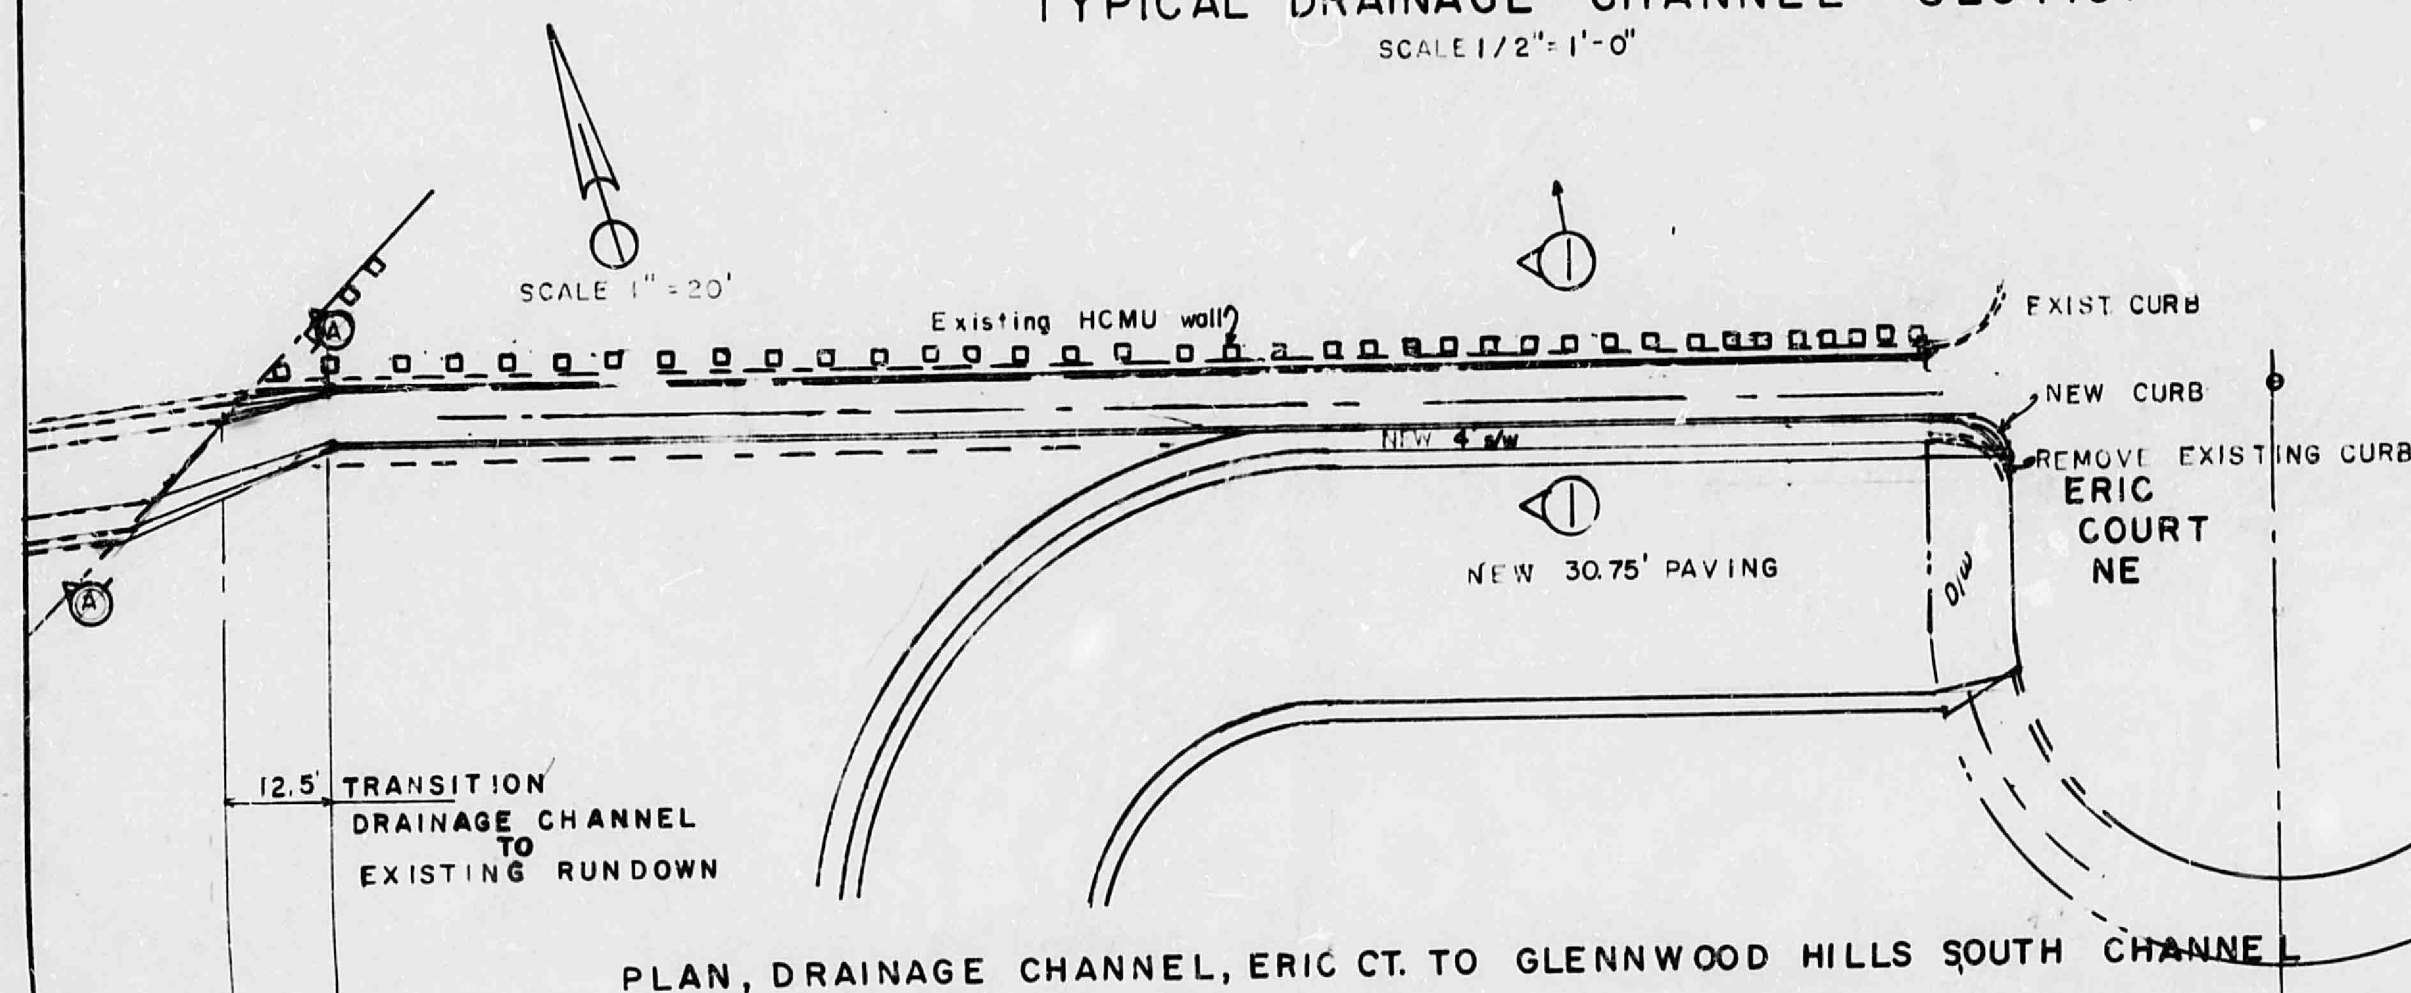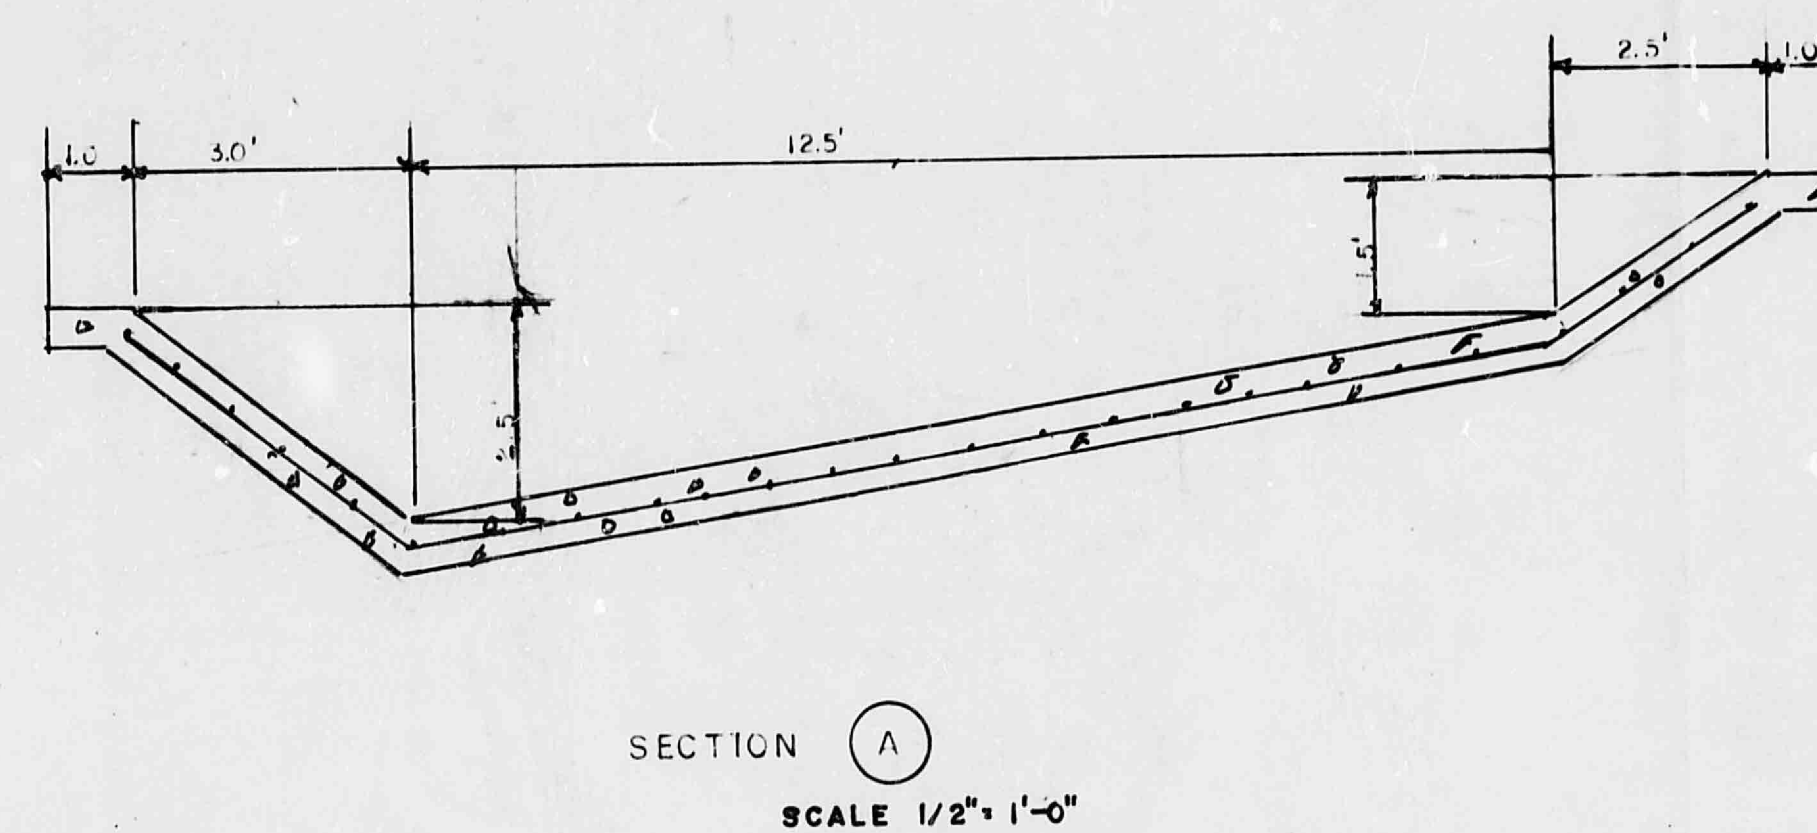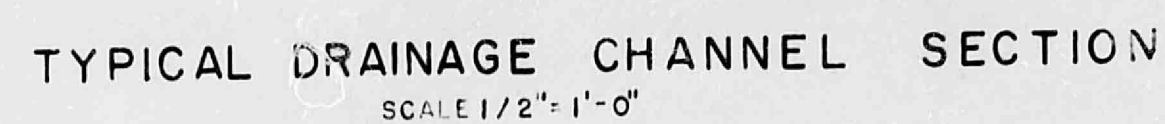

LOCATION PLAN H22

ENGINEER'S SEAL						SURVEY INFORMATION		BENCH MARKS		AS BUILT INFORMATION	
						FIELD NOTES					
						NO.	BY	DATE	TBM SOUTH BONNET BOLT OF FIRE HYDRANT NORTH EAST CORNER NAKOMIS DR. AND LOS ARBOLES AVE NE 5737.88	CONTRACTOR WORKMAN INSPECTORS ACCEPTANCE BY VERIFICATION BY CORRECTED BY MICRO-FILM INFORMATION	DATE DATE DATE DATE DATE DATE DATE
REMARKS											
NO. DATE											
DESIGN REVISIONS											
DESIGNED BY R Harrison											
DRAWN BY L N											
DATE 4 19 83											
DATE 4/18/83											

RAY HARRISON & ASSOCIATES

QUERQUE SUBDIVISION

CITY DEPARTMENT

DIVISION


SUBDIVISION

2801 NAKOMIS DRIVE


APPROVALS ENGINEER DATE

CE/FIELD

No. 2 SHEET OF

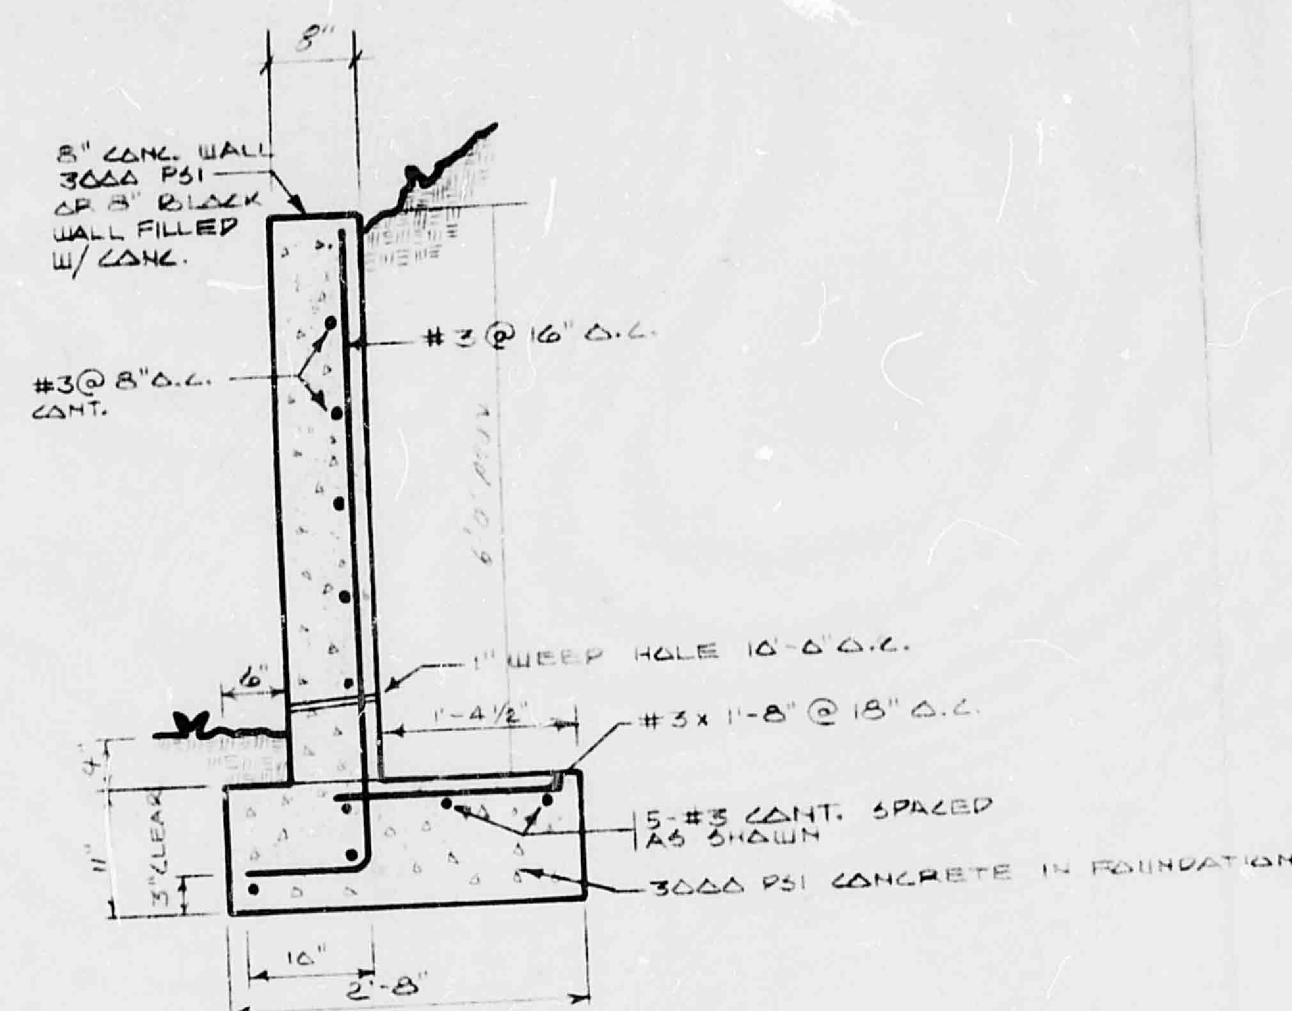

4' To 6' High Conc. Wall

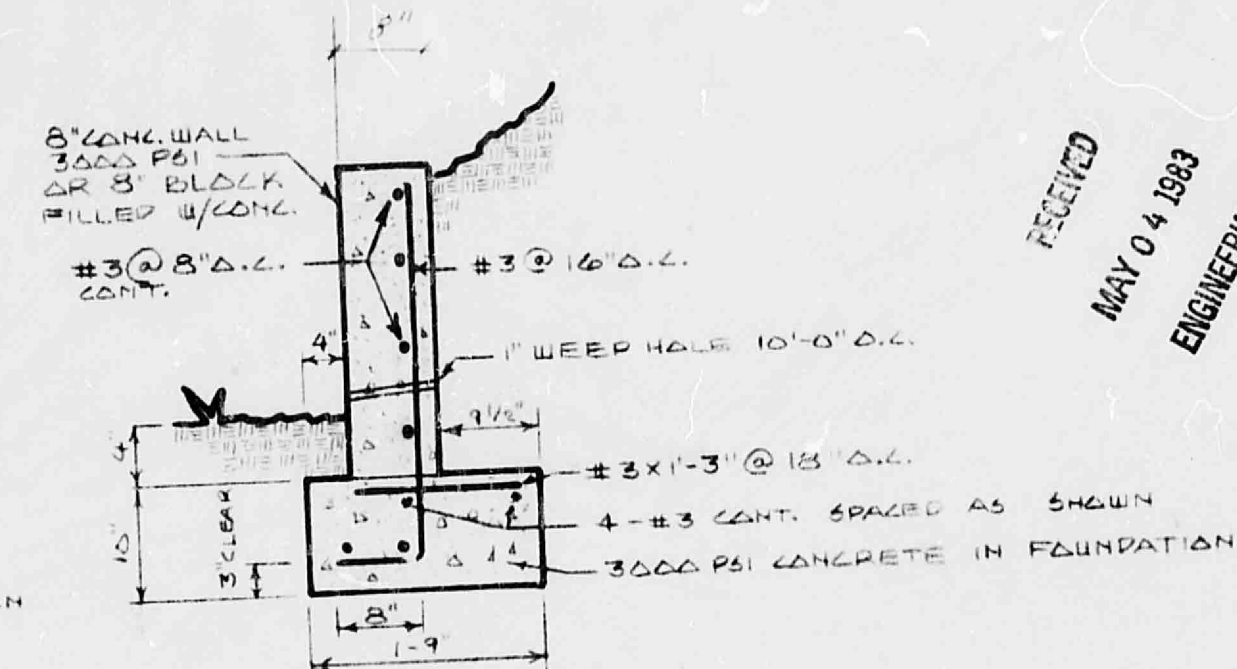

24" To 36" High Conc. Wall

RECEIVED
MAY 04 1983
ENGINEERING

Concrete Retaining Wall	SCALE: 3/4" = 1'-0"
Ray Harrison & Associates	3/11/80