CITY OF ALBUQUERQUE
THIS MICROIMAGE IS THE BEST POSSIBLE REPRODUCTION DUE TO THE POOR QUALITY OF THE ORIGINAL DOCUMENT

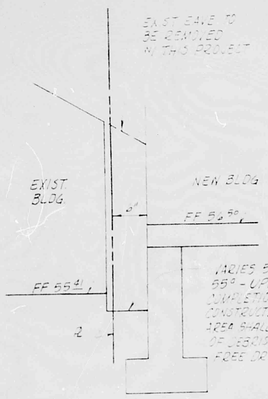

SECTION A-A

SECTION B-B

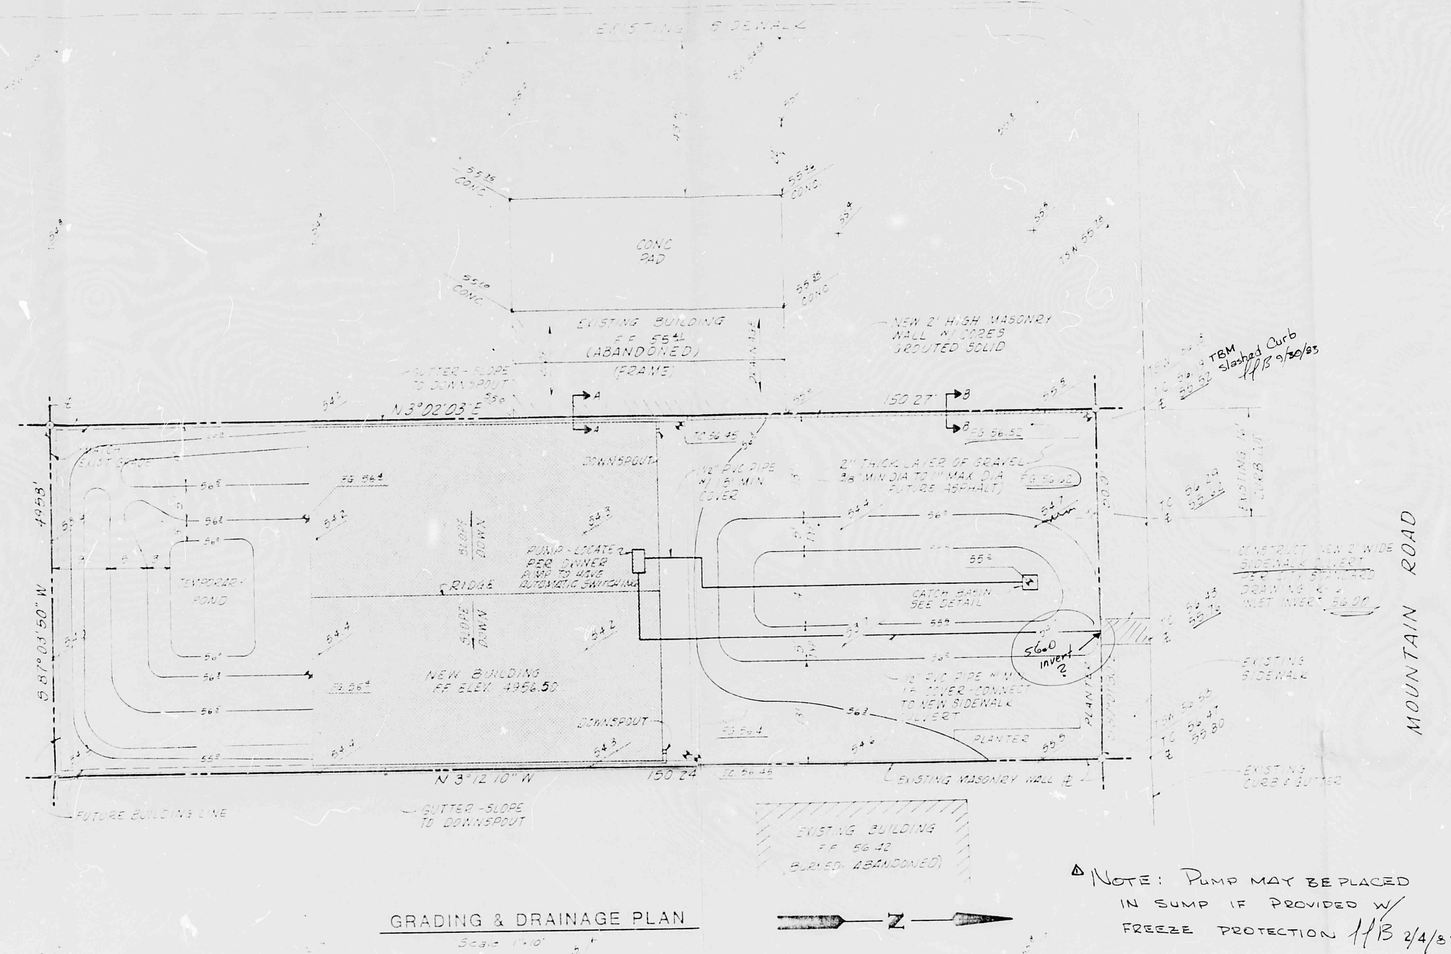

GRADING & DRAINAGE PLAN

Scale 1"=10'

Z

△ NOTE: PUMP MAY BE PLACED IN SUMP IF PROVIDED W/ FREEZE PROTECTION 11/13 2/4/85

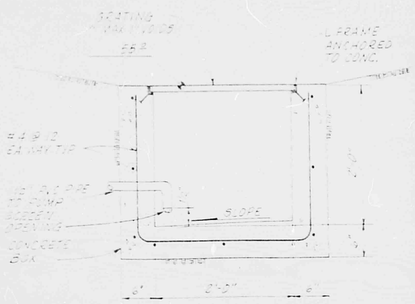

CATCH BASIN DETAIL

SCALE 1"=10'

LEGEND

- EXISTING SPOT ELEVATION
- NEW SPOT ELEVATION
- FLOW LINE
- TOP OF CURB OR CONCRETE
- FINISHED SURFACE
- TOP OF SIDEWALK

VICINITY MAP
Zone Atlas Map No. J-14

DRAINAGE CALCULATIONS

USE: 100 year, 6 hour storm
RAINFALL: 2.2 inches
Composite C to Pond:



Pond Volume:

1	4956.50	0	
2	4957.0	1,000	500
3	4958.0	2,500	1,750
4	4959.0	4,000	3,250
5	4959.5	4,500	2,125
6	4960.0	5,000	2,375
Total Volume =			10,000

Minimum Pump Capacity:
4,048/24(3600) = 0.0046 cfs
= 2.1 GPM

Maximum Pump Capacity:
3.5 cfs
224 GPM

Minimum Drain Capacity:
Q = CA√2gH
Q = 0.6(A)√2gH
Q = 0.6(1.0)√2g(1.5)
Q = 3.6 cfs
Q = 1.6 cfs

Minimum Pipe