PLAN SHOT IN TWO SECTIONS.

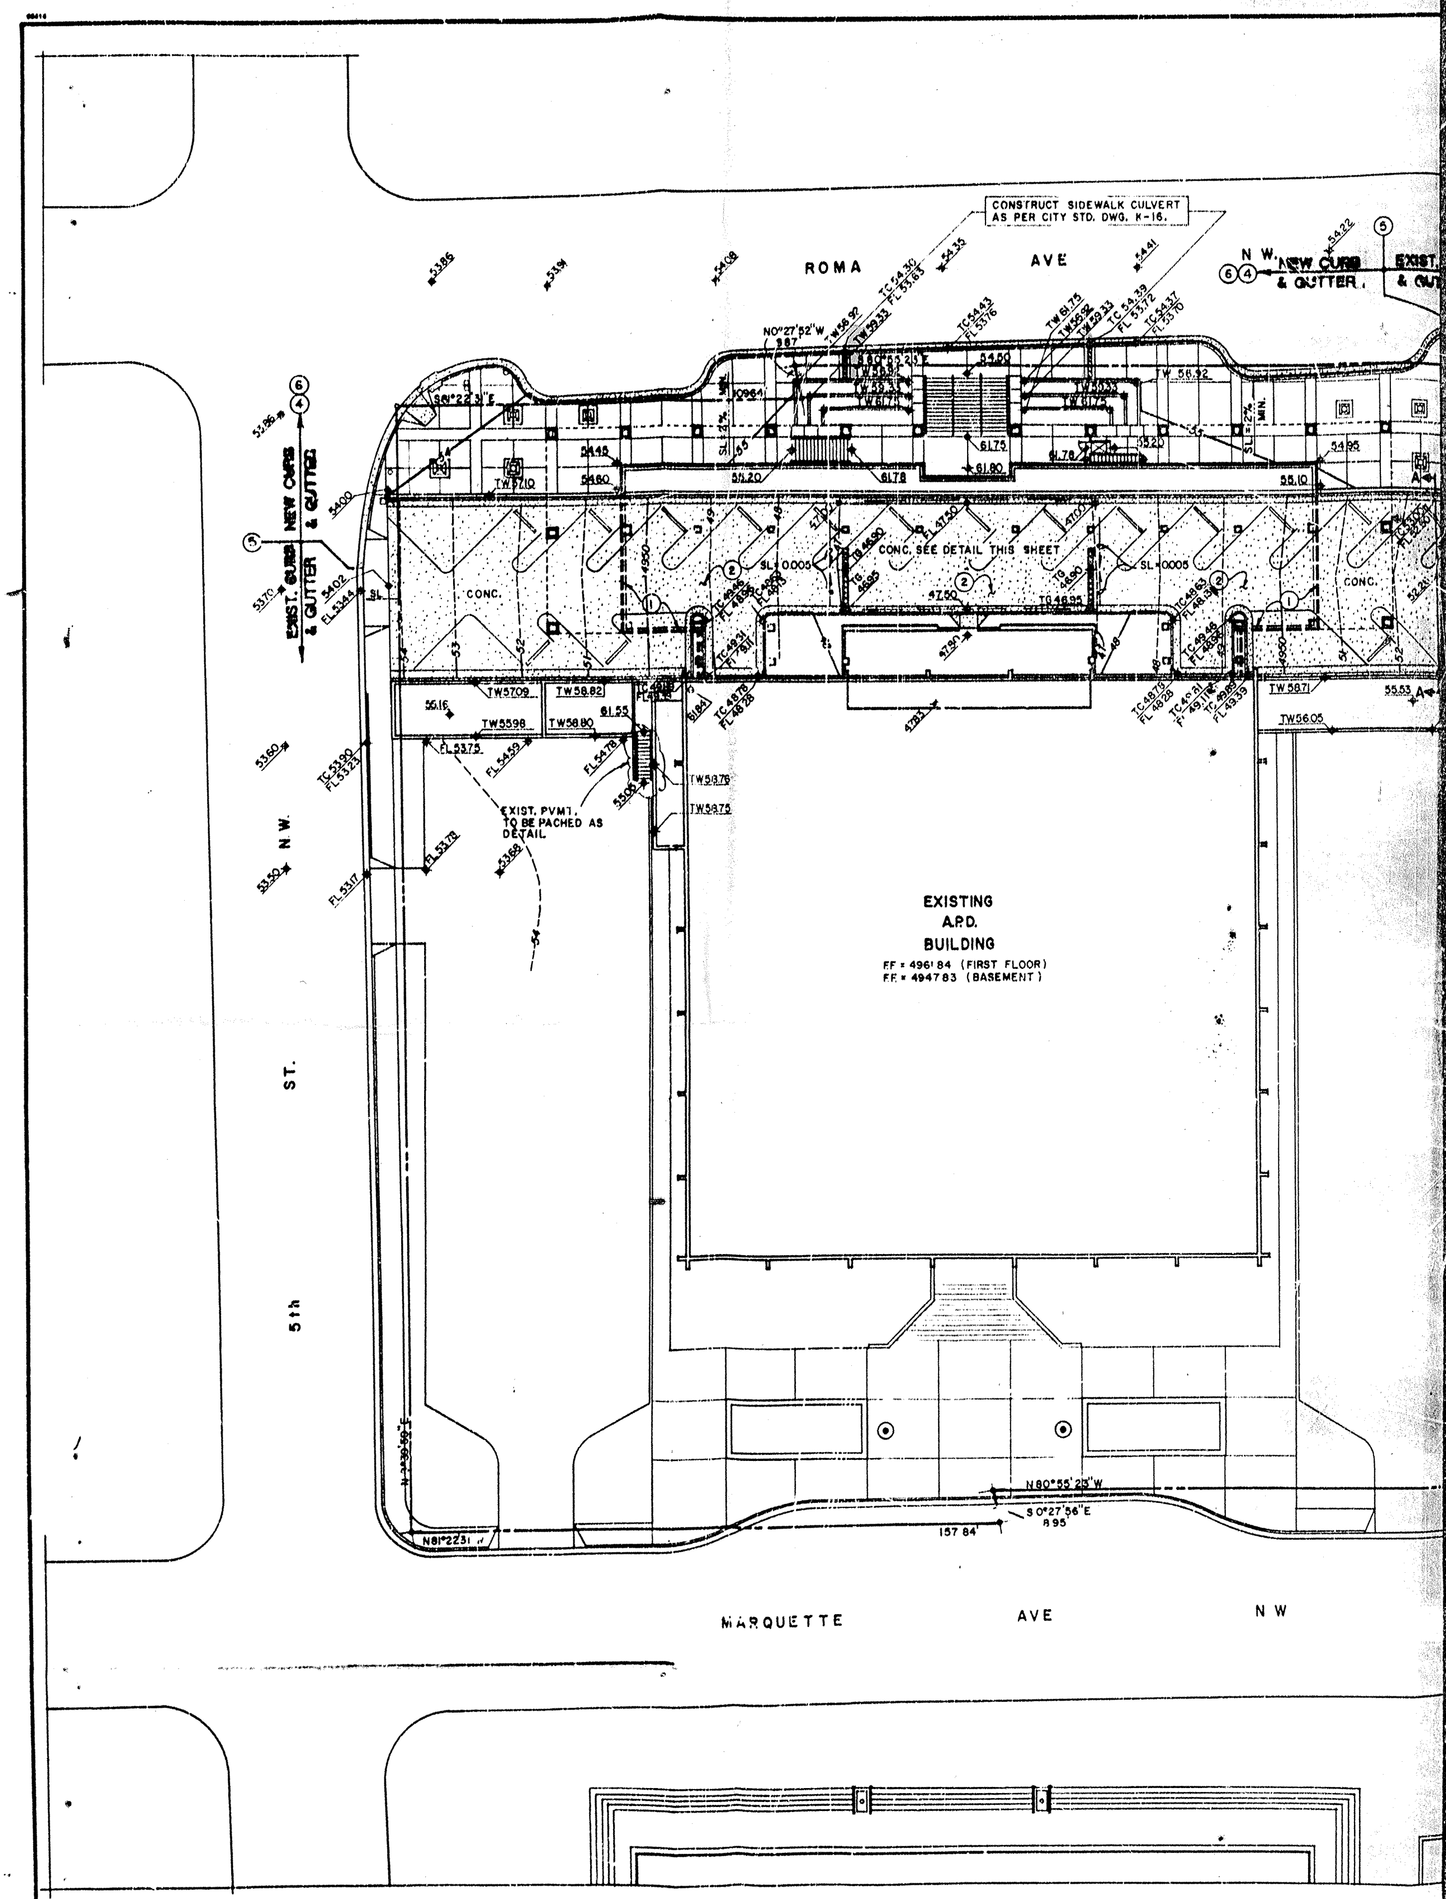

GRADING & DRAINAGE PLAN