J-22-2

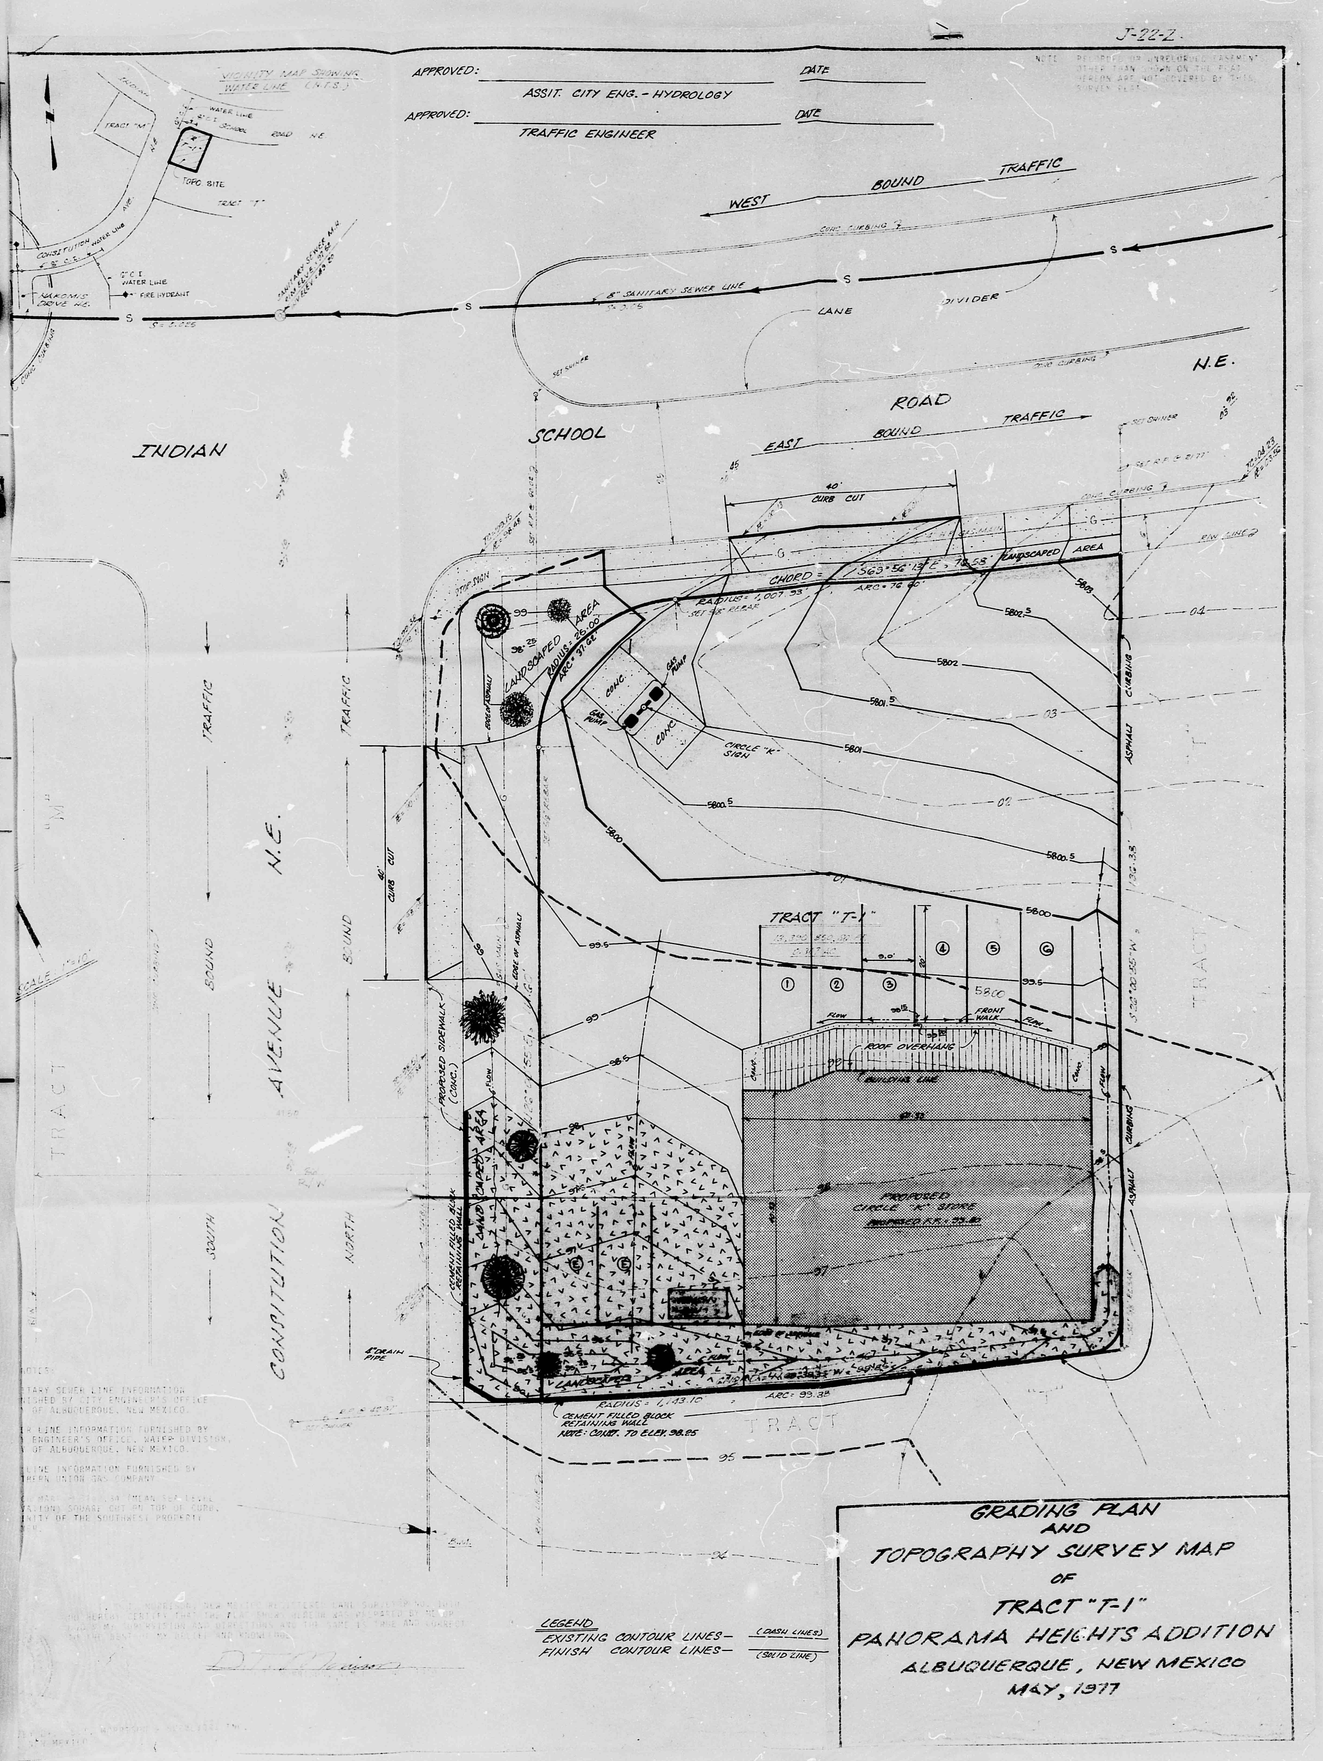

GRADING PLAN
AND
TOPOGRAPHY SURVEY MAP
OF
TRACT "T-1"
PANORAMA HEIGHTS ADDITION
ALBUQUERQUE, NEW MEXICO
MAY, 1977

CITY OF ALBUQUERQUE
C
CITY OF ALBUQUERQUE
THIS DOCUMENT IS BEST
POSSIBLE COPY WHICH THE
CONTRACTOR QUALITY OF THE
ORIGINAL DOCUMENT