


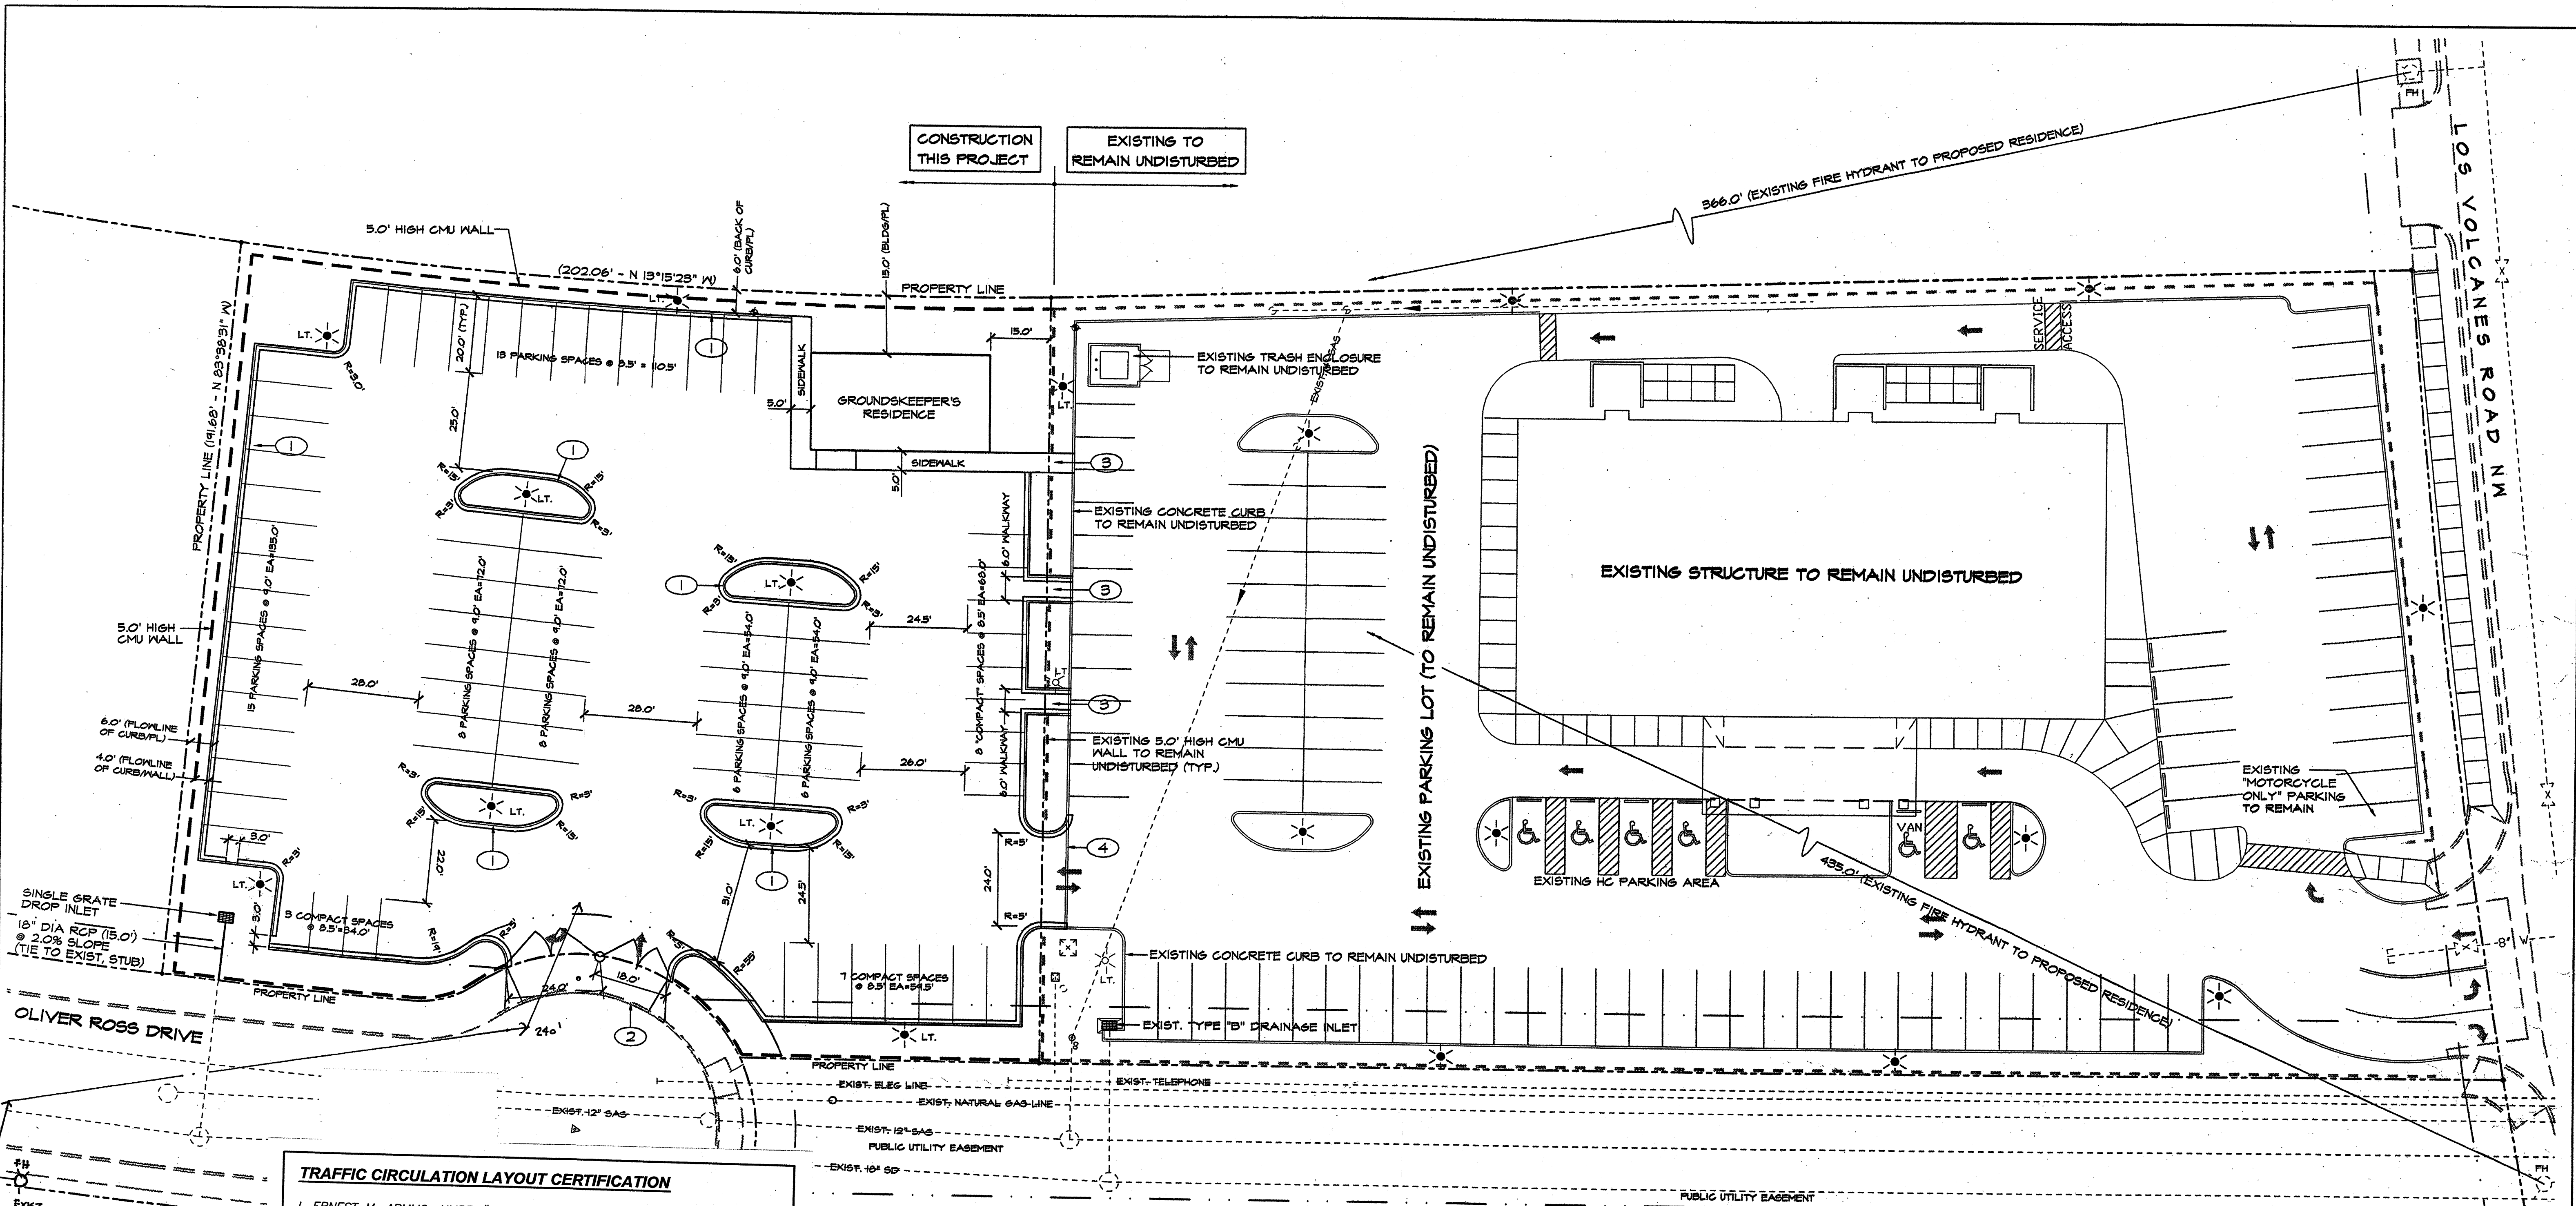

TRAFFIC CIRCULATION LAYOUT CERTIFICATION


I, **ERNEST M. ARMJO**, NMPE #16894, HERBY CERTIFY THAT THIS PROJECT HAS BEEN BUILT IN ACCORDANCE WITH THE DESIGN INTENT OF THE TRAFFIC CIRCULATION LAYOUT PLAN DATED 7-16-08. THE RECORD INFORMATION EDITED ONTO THE ORIGINAL DESIGN DOCUMENT HAS BEEN OBTAINED BY ME OR UNDER MY DIRECT SUPERVISION AND IS TRUE AND CORRECT TO THE BEST OF MY KNOWLEDGE AND BELIEF. THIS CERTIFICATION IS SUBMITTED IN SUPPORT OF A REQUEST CERTIFICATE OF OCCUPANCY.

THE RECORD INFORMATION PRESENTED HEREON IS NOT NECESSARY COMPLETE AND INTENDED ONLY TO VERIFY SUBSTANTIAL COMPLIANCE OF THE TRAFFIC CIRCULATION LAYOUT ASPECTS OF THIS PROJECT. THOSE RELYING ON THIS RECORD DOCUMENT ARE ADVISED TO OBTAIN INDEPENDENT VERIFICATION OF ITS ACCURACY BEFORE USING IT FOR ANY OTHER PURPOSE.

Ernest M. Armjo
ERNEST M. ARMJO, NMPE # 16894

DATE: 7/29/09

ERNEST M. ARMJO
 NEW MEXICO
 REGISTERED PROFESSIONAL ENGINEER
 16894

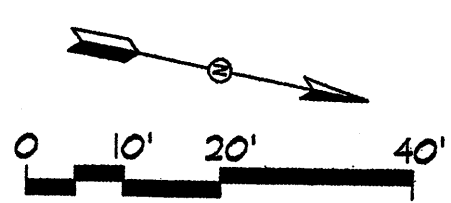

KEYED NOTES



- ① 1.5' MEDIAN CURB AND GUTTER PER COA STANDARD DRAWINGS
- ② HORIZONTAL SAWCUT EXISTING CONCRETE CURB FOR STANDARD DRIVEPAD ACCESS
- ③ REMOVE AND DISPOSE OF EXISTING CMU WALL, AND CONCRETE CURB FOR 6.0' WIDE PEDESTRIAN WALKWAY
- ④ REMOVE AND DISPOSE OF EXISTING CMU WALL, AND CONCRETE CURB TO CONTINUE VEHICLE ACCESS TO NEW PARKING LOT

ZONING ENFORCEMENT
City of Albuquerque

OWNER: KINGDOM HALL OF JEHOVAH'S WITNESSES 8600 LOS VOLCANES RD - ALBUQUERQUE, NM 611 Oliver Ross Drive NW	
TITLE: PARKING LOT EXPANSION AND GROUNDKEEPERS RESIDENCE	
TRAFFIC CIRCULATION LAYOUT PLAN	
ALBUQUERQUE BUILDING & SAFETY NOV 13 2008	
	DESIGNED BY: RBC
	DRAWN BY: RBC
	CHECKED BY:
	PROJECT DATE: JULY 2008
DRAWING DATE: JULY 13, 2008	
COA Zone Map No. M-16	Sheet Of C-101

CWKH-101 7/15/08 10.3992

Rec-824-09

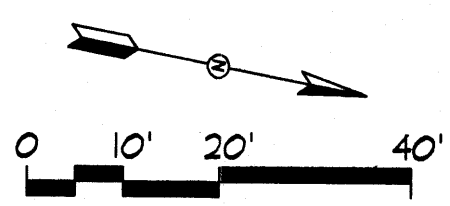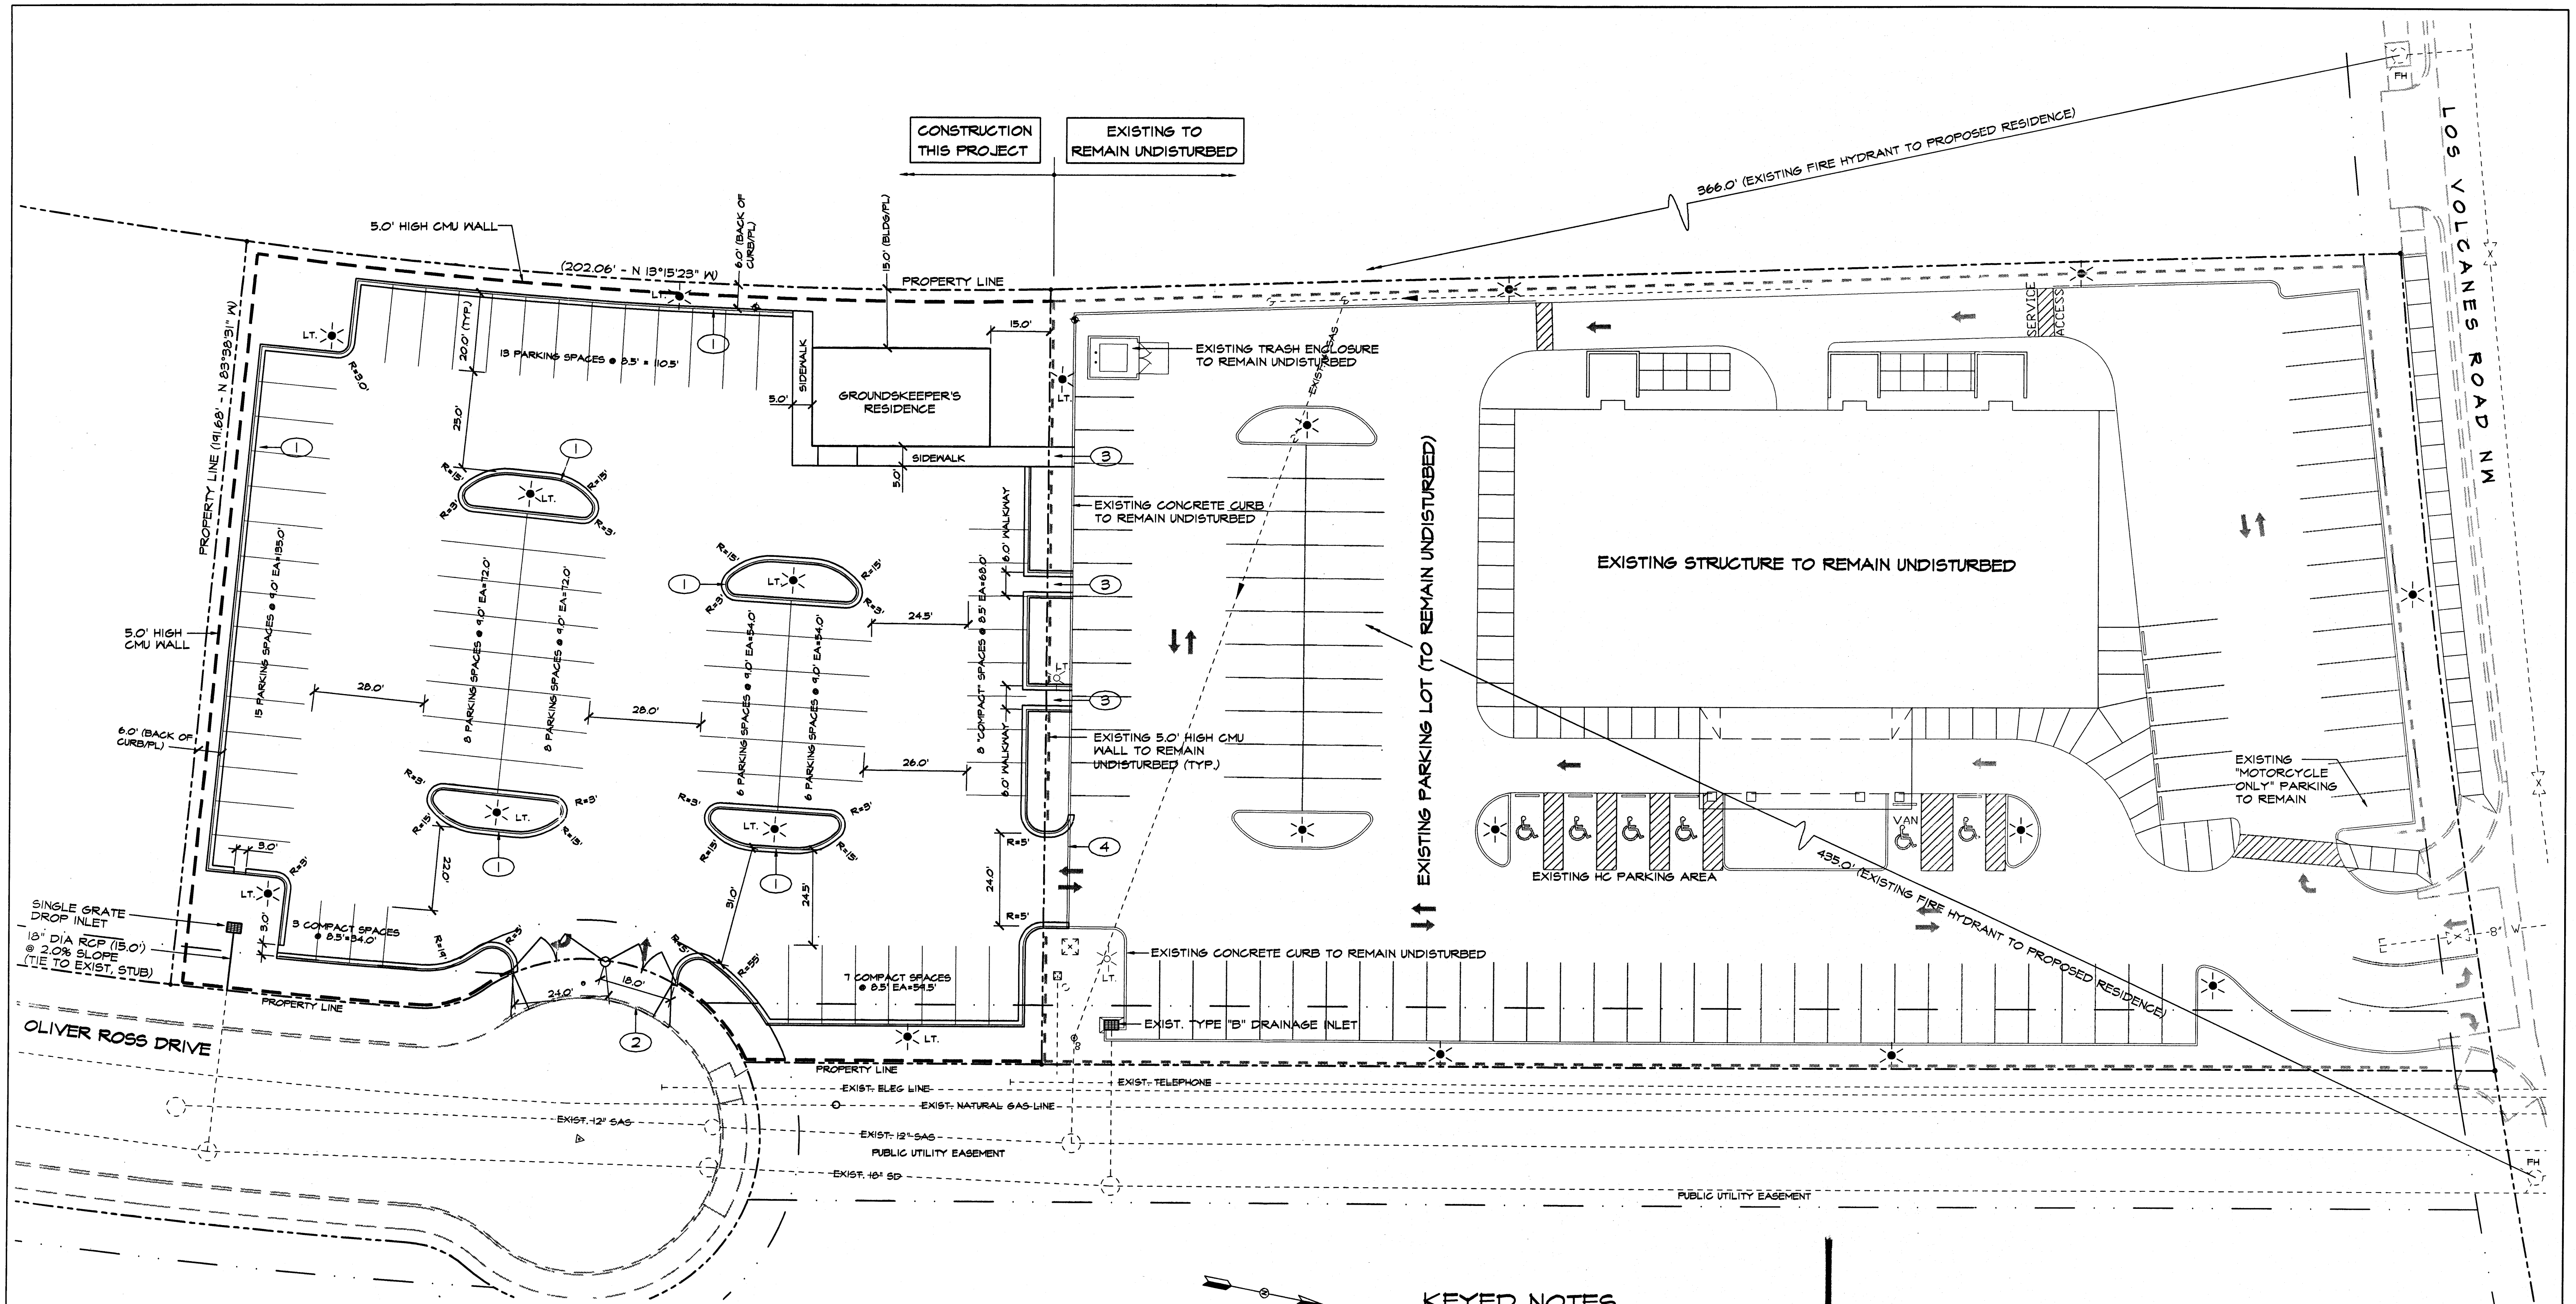

KEYED NOTES

- 1.5' MEDIAN CURB AND GUTTER PER COA STANDARD DRAWINGS
- HORIZONTAL SAWCUT EXISTING CONCRETE CURB FOR STANDARD DRIVEPAD ACCESS
- REMOVE AND DISPOSE OF EXISTING CMU WALL, AND CONCRETE CURB FOR 6.0' WIDE PEDESTRIAN WALKWAY
- REMOVE AND DISPOSE OF EXISTING CMU WALL, AND CONCRETE CURB TO CONTINUE VEHICLE ACCESS TO NEW PARKING LOT

OWNER: KINGDOM HALL OF JEHOVAH'S WITNESSES 8600 LOS VOLCANES RD - ALBUQUERQUE, NM	
TITLE: PARKING LOT EXPANSION AND GROUNDSKEEPERS RESIDENCE TRAFFIC CIRCULATION LAYOUT PLAN	
MAY 23 2008 HYDROLOGY SECTION	
	DESIGNED BY:
	DRAWN BY:
	CHECKED BY:
	PROJECT DATE: MARCH 2008
DRAWING DATE:	
COA Zone Map No. M-16	Sheet Of C-101

