GRADING PLAN

LEGAL DESCRIPTION

Lots numbered One Hundred Five (105), One Hundred Fourteen (114), One Hundred Fifteen (115), One Hundred Thirty-Two (132), One Hundred Thirty-Three (133), One Hundred Forty-Four (144), and One Hundred Forty-five (145), in HUBBELL HEIGHTS ADDITION to the City of Albuquerque, New Mexico, as the same are shown and designated on the Map or Plat of said Subdivision, filed in the office of the County Clerk of Bernalillo County, New Mexico, on April 6, 1948.

RICHARD V. NAHLI
NEW MEXICO
REGISTERED PROFESSIONAL ENGINEER

NOTE TO CONTRACTOR

The contractor shall promptly clean up any material encroached upon the public right-of-way so that the encroached material is not susceptible to being washed down the street.

APPROVED FOR ROUGH GRADING ± 1 ft

Bill G. Lobby 9/21/84
Hydrology Date

BENCH MARK

I-40-19 NMSHC, ELEV. 5151.197

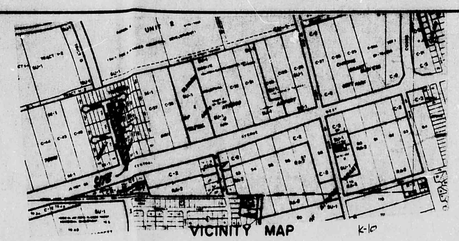

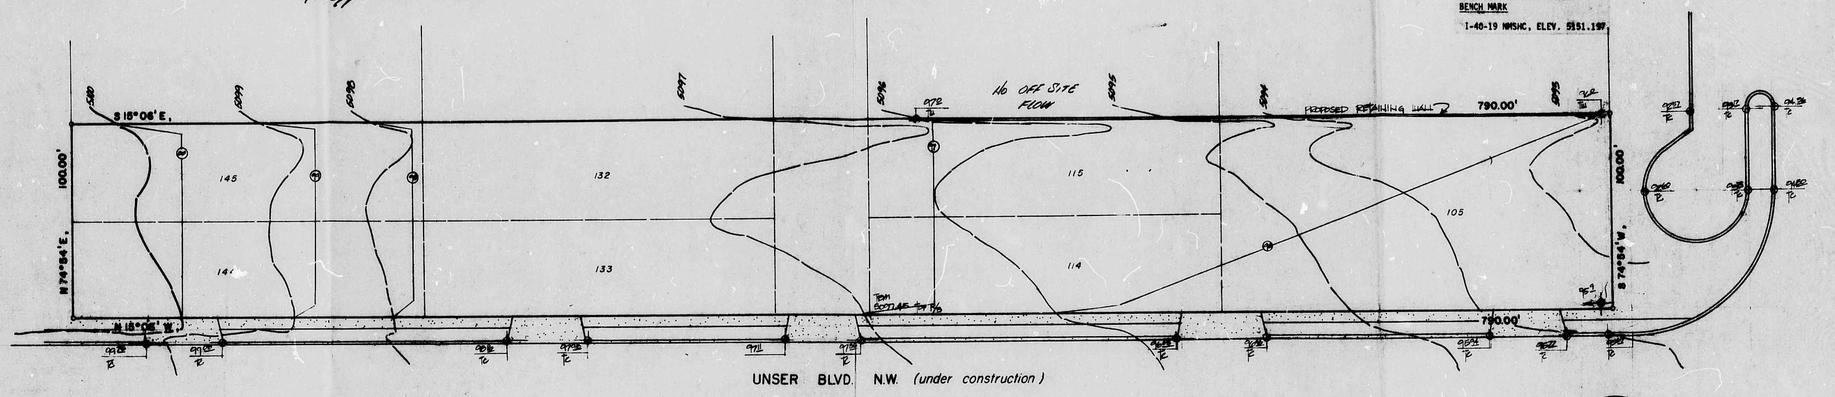

SCALE 1"=30'

LEGEND

EXISTING CONTOUR — 5160
PROPOSED CONTOUR
PROPOSED GRD ELEV

CITY OF ALBUQUERQUE
THIS MICROIMAGE IS THE BEST POSSIBLE REPRODUCTION DUE TO THE POOR QUALITY OF THE ORIGINAL DOCUMENT.

D 24 C 20 B 16 A 12 CITY OF ALBUQUERQUE C D