HYDROLOGY K13/D20 2 PLANS

K13/D20

2 Plans

CITY OF ALBUQUERQUE
THIS MICROIMAGE IS THE BEST POSSIBLE REPRODUCTION DUE TO THE POOR QUALITY OF THE ORIGINAL DOCUMENT

CITY OF ALBUQUERQUE

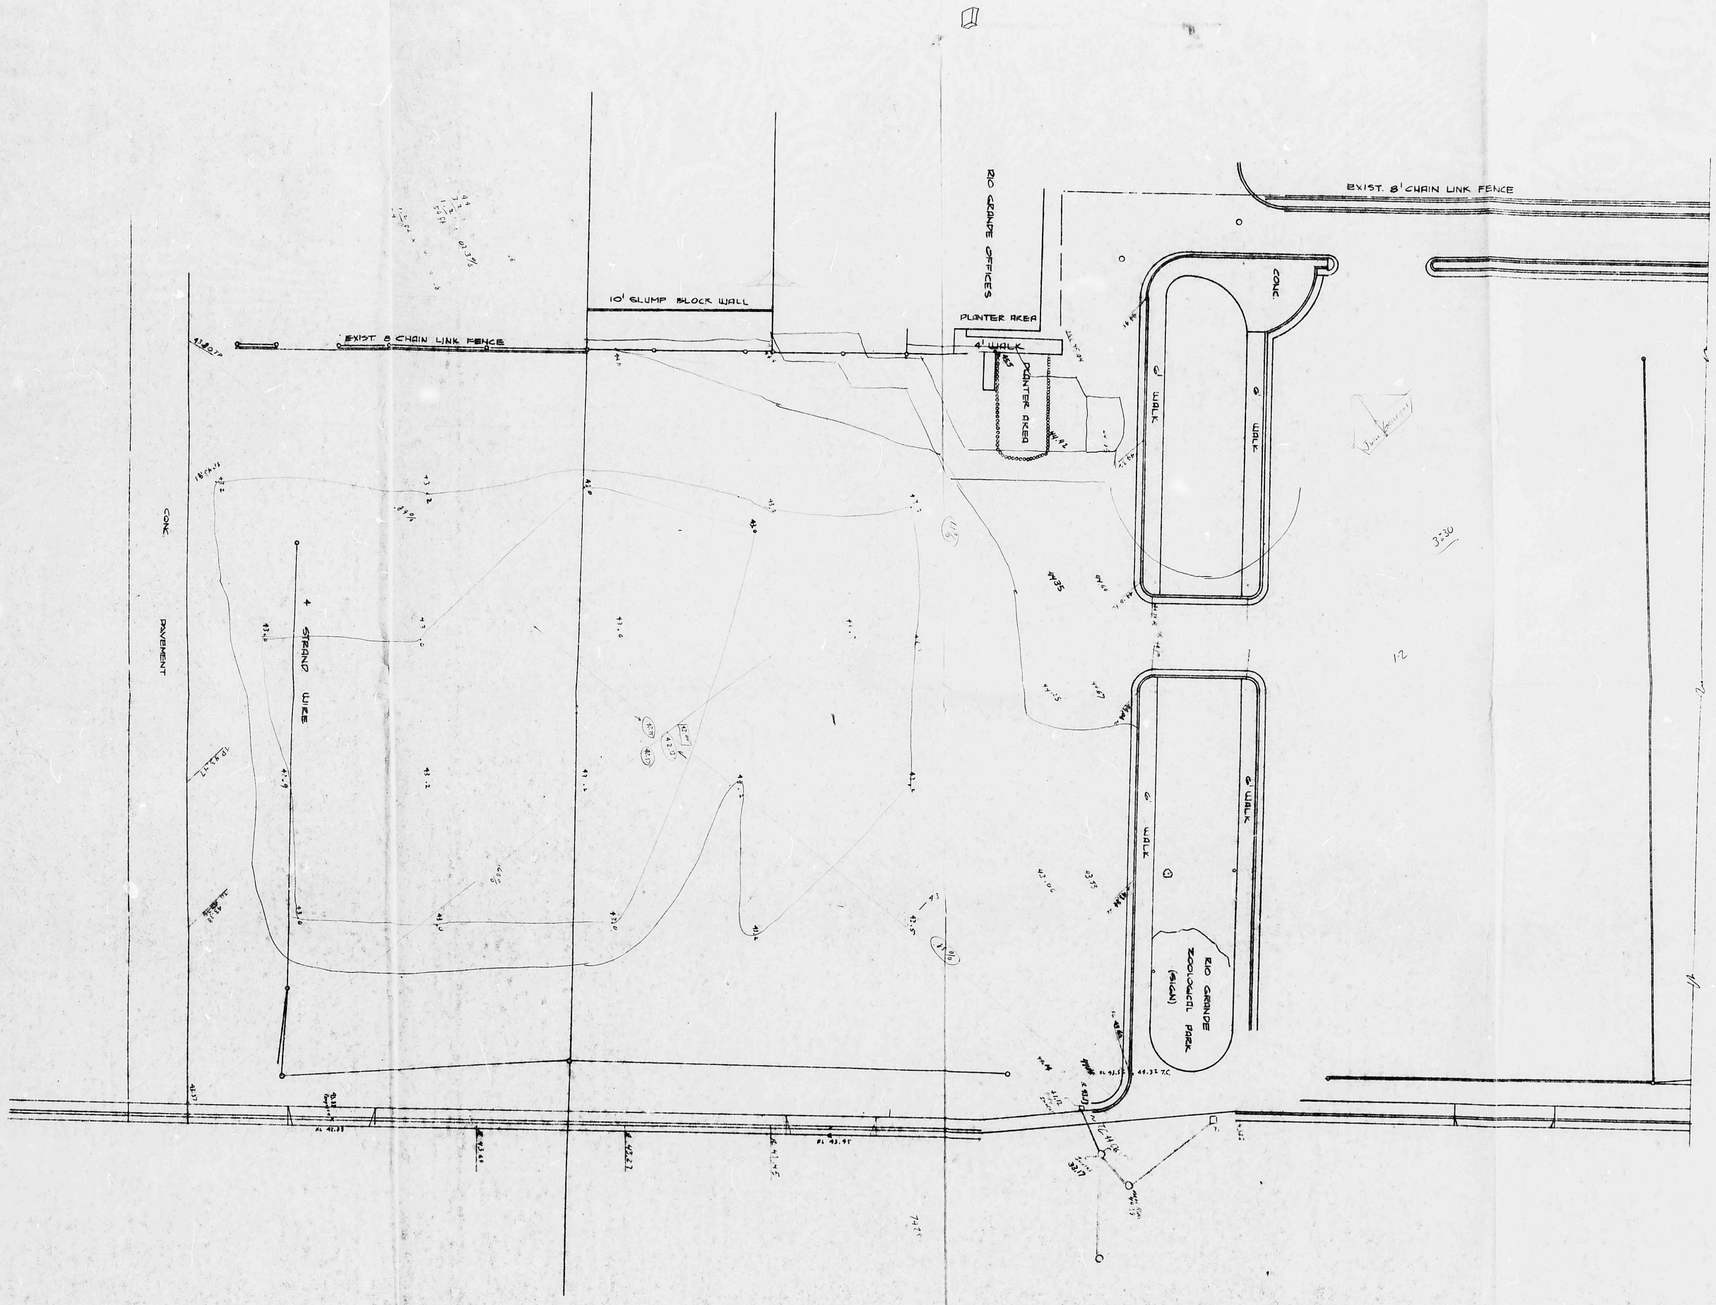

CITY OF ALBUQUERQUE
THIS MICROIMAGE IS THE BEST POSSIBLE REPRODUCTION DUE TO THE POOR QUALITY OF THE ORIGINAL DOCUMENT

CITY OF ALBUQUERQUE

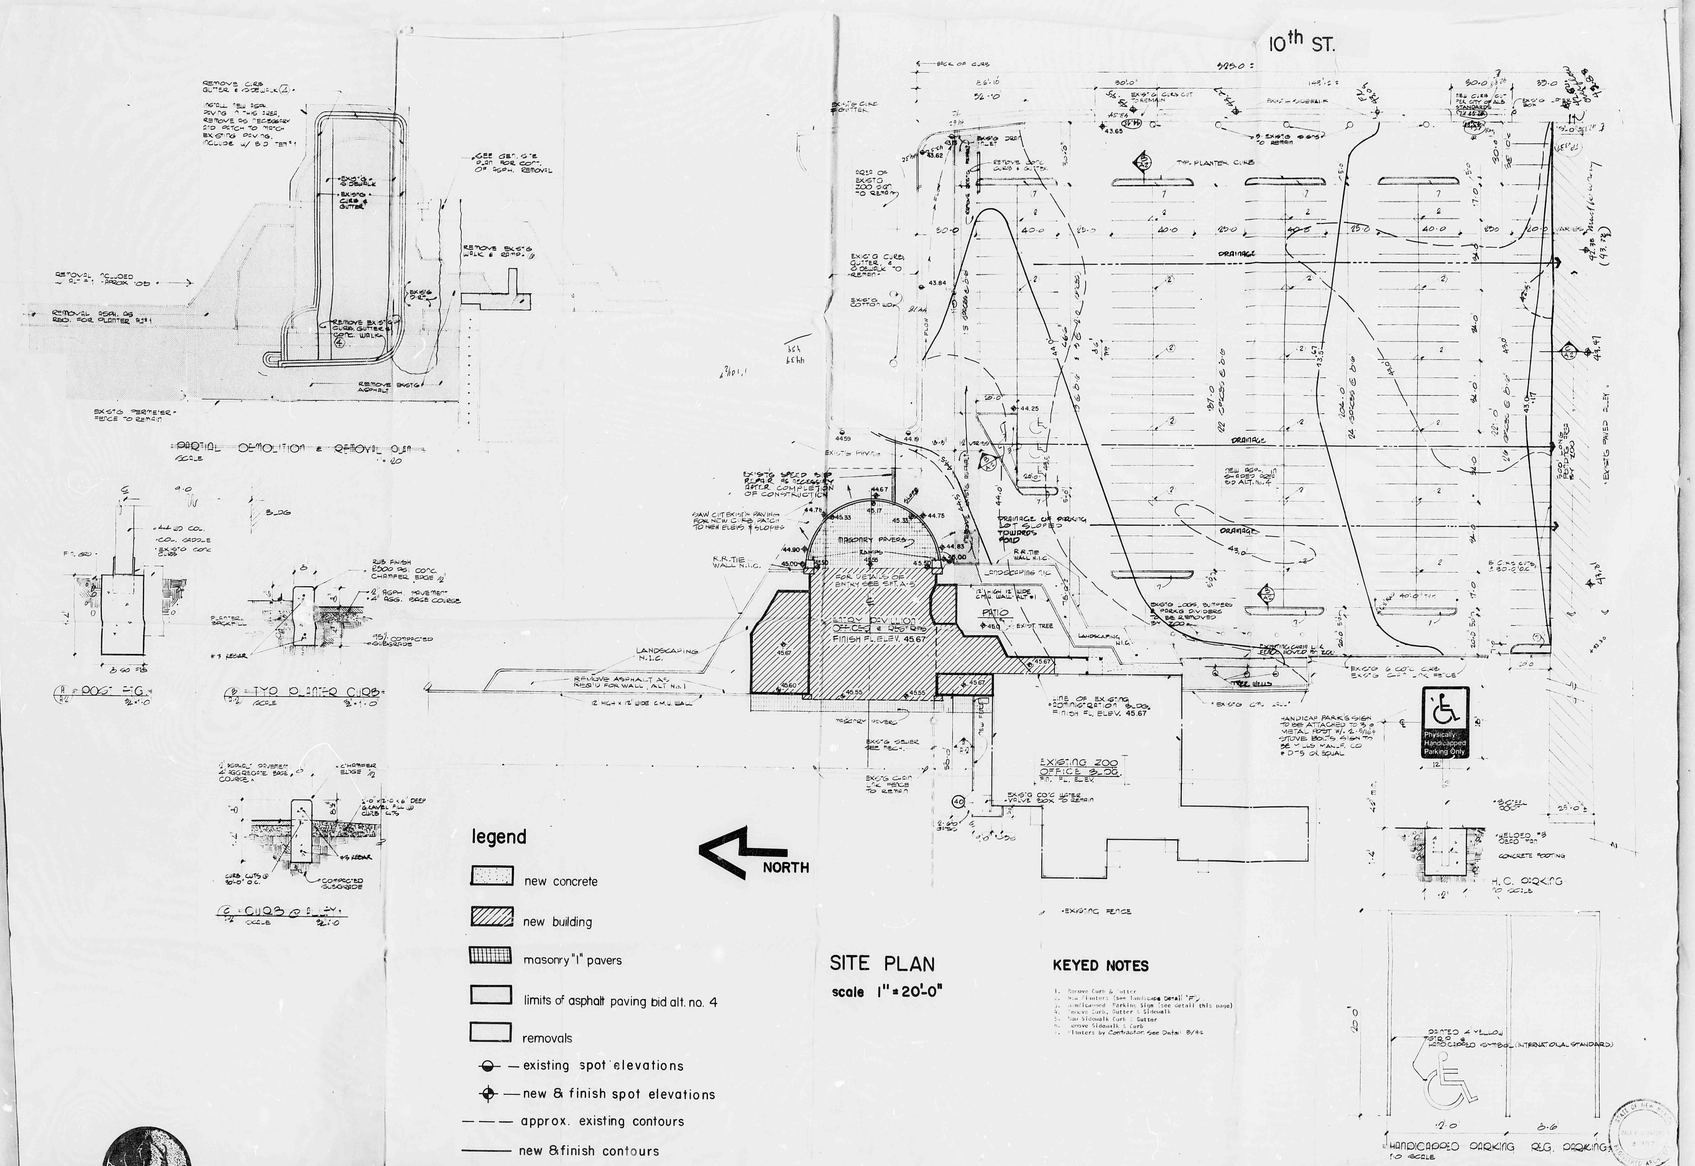

RIO GRANDE ZOO ENTRANCE

CHECKED by ACB
DRAWN by RDD
DATE MAY 4, 1981

REVISIONS

SITE PLAN, REMOVAL PLAN, & DETAILS

DALE CRAWFORD & ASSOCIATES AIA PC
architects planners
117 JEFFERSON NE ALBUQUERQUE, NM

A2

CITY OF ALBUQUERQUE
THIS MICROIMAGE IS THE BEST POSSIBLE REPRODUCTION DUE TO THE POOR QUALITY OF THE ORIGINAL DOCUMENT

CITY OF ALBUQUERQUE