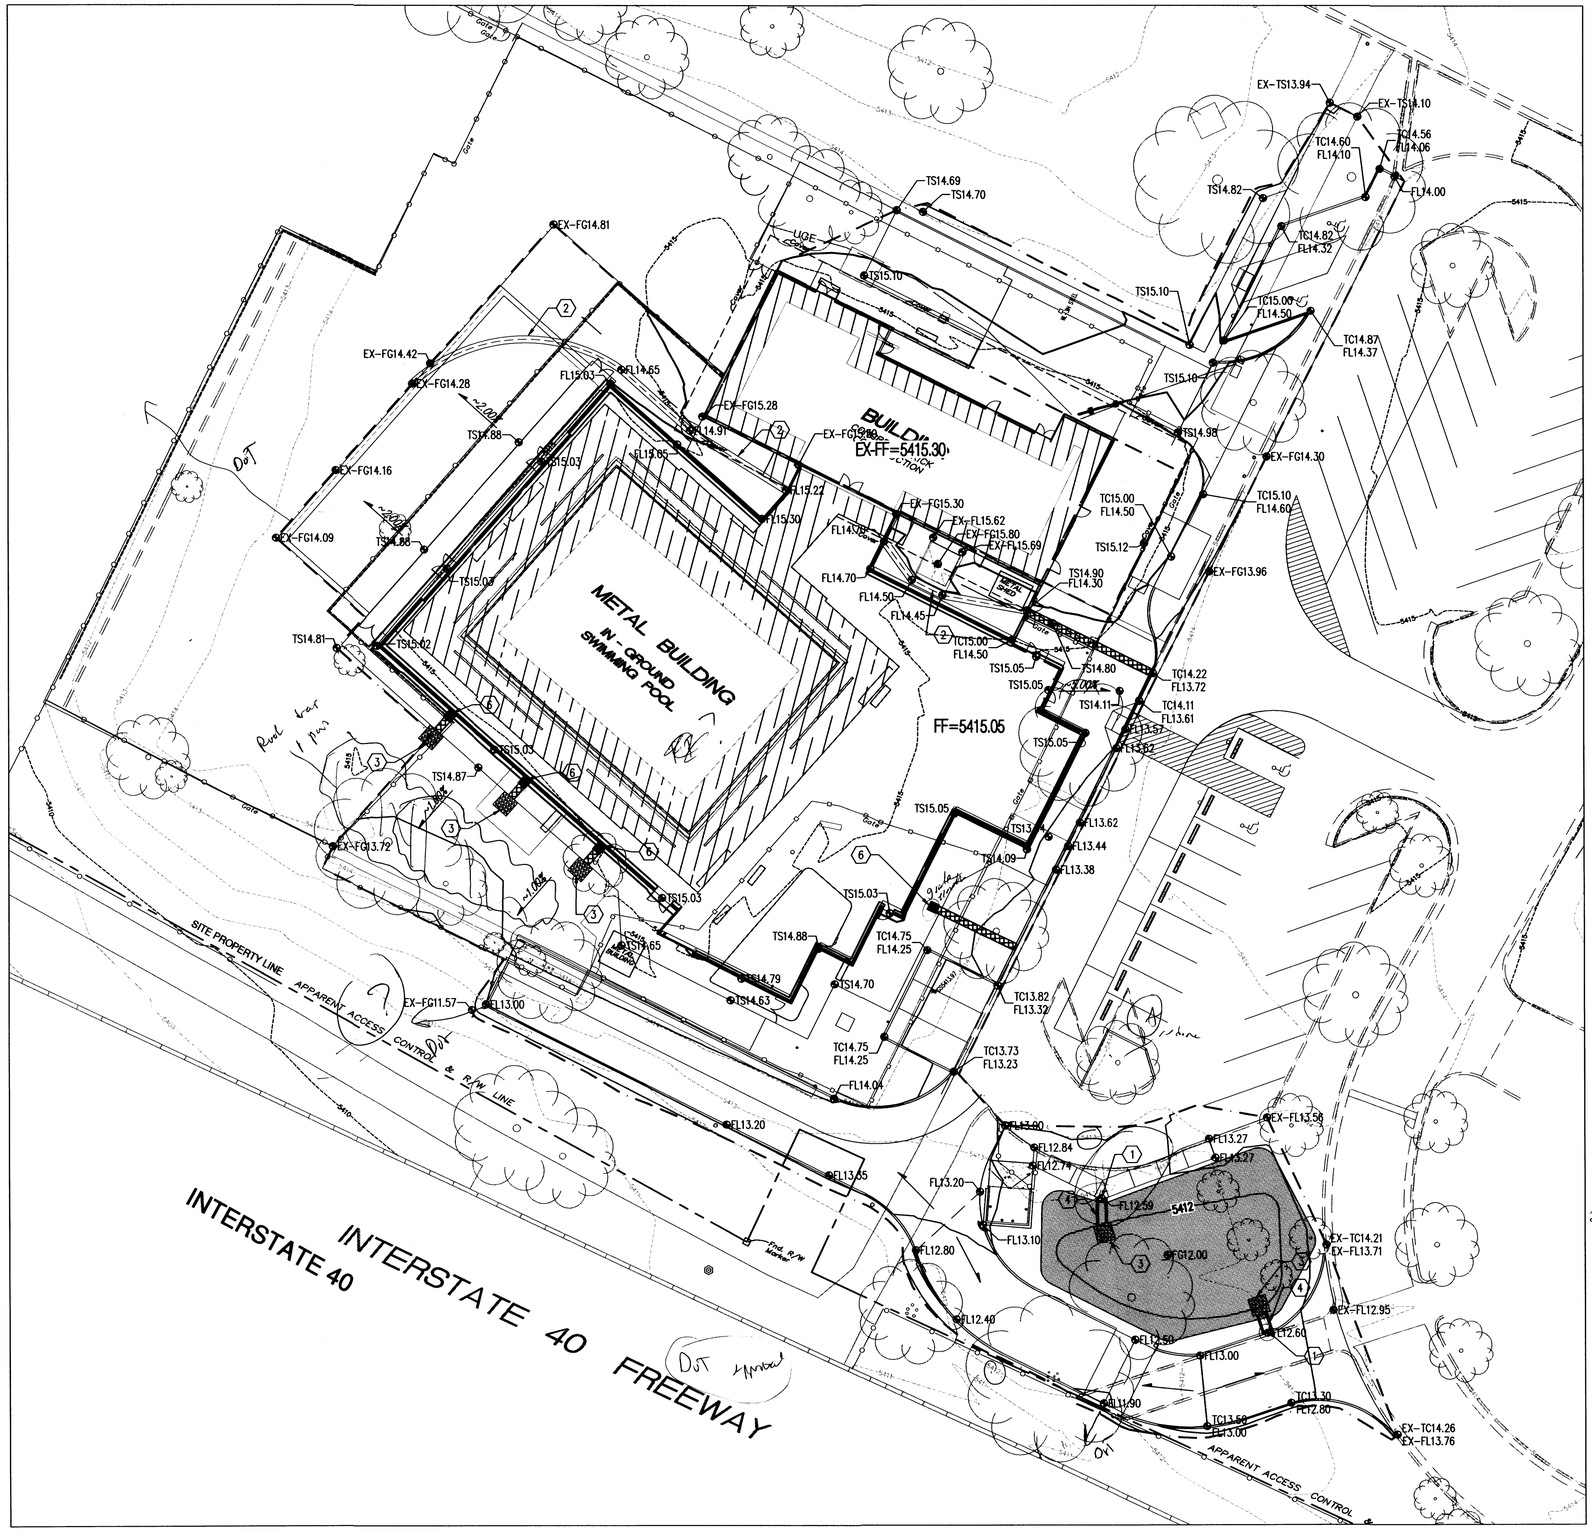
BUILDING
EX-FF=5415.30
METAL BUILDING
IN-GROUND
SWIMMING POOL
FF=5415.05
INTERSTATE 40 FREEWAY
SITE PROPERTY LINE
APPARENT ACCESS CONTROL & R/W LINE
APPARENT ACCESS CONTROL &
DOT
EX-FG14.81
EX-FG14.42
EX-FG14.28
EX-FG14.16
EX-FG14.09
EX-FG13.72
EX-FG11.57
EX-TS13.94
EX-TS14.10
EX-FG15.28
EX-FG15.98
EX-FG15.30
EX-FG15.62
EX-FG15.80
EX-FG15.69
EX-FG14.30
EX-FG13.96
EX-FG13.56
EX-TC14.21
EX-FL13.71
EX-FL12.95
EX-TC14.26
EX-FL13.76
TS14.69
TS14.70
TS15.10
TS14.82
TC14.60
FL14.10
TC14.56
FL14.06
FL14.00
TC14.82
FL14.32
TC15.00
FL14.50
TC14.87
FL14.37
TS14.98
TC15.10
FL14.60
TS15.12
TS14.90
FL14.30
TC15.00
FL14.50
FL15.03
FL14.65
TS15.03
TS14.88
TS15.22
TS15.30
FL14.91
FL13.85
FL14.70
FL14.50
FL14.45
TS15.02
TS14.81
TS14.87
TS15.05
TS14.80
TC14.22
FL13.72
TS14.11
TC14.11
FL13.61
FL13.57
FL13.62
TS14.09
FL13.44
FL13.38
TS14.88
TC14.75
FL14.25
TS14.79
TS14.63
TS14.70
TC13.82
FL13.32
TC13.73
FL13.23
FL14.04
FL13.20
FL13.55
FL13.10
FL12.80
FL12.40
FL12.84
FL12.74
FL12.59
5412
FG12.00
FL13.27
FL13.00
FL11.90
TC13.30
FL12.80
TC13.50
FL13.00
FL12.50
FL12.60
TS15.05
TS14.65
BELOW
Road Gear
Pool Gear
Gate
Fnd. R/W Marker
