HYDROLOGY

K22/D37
TWO PLANS

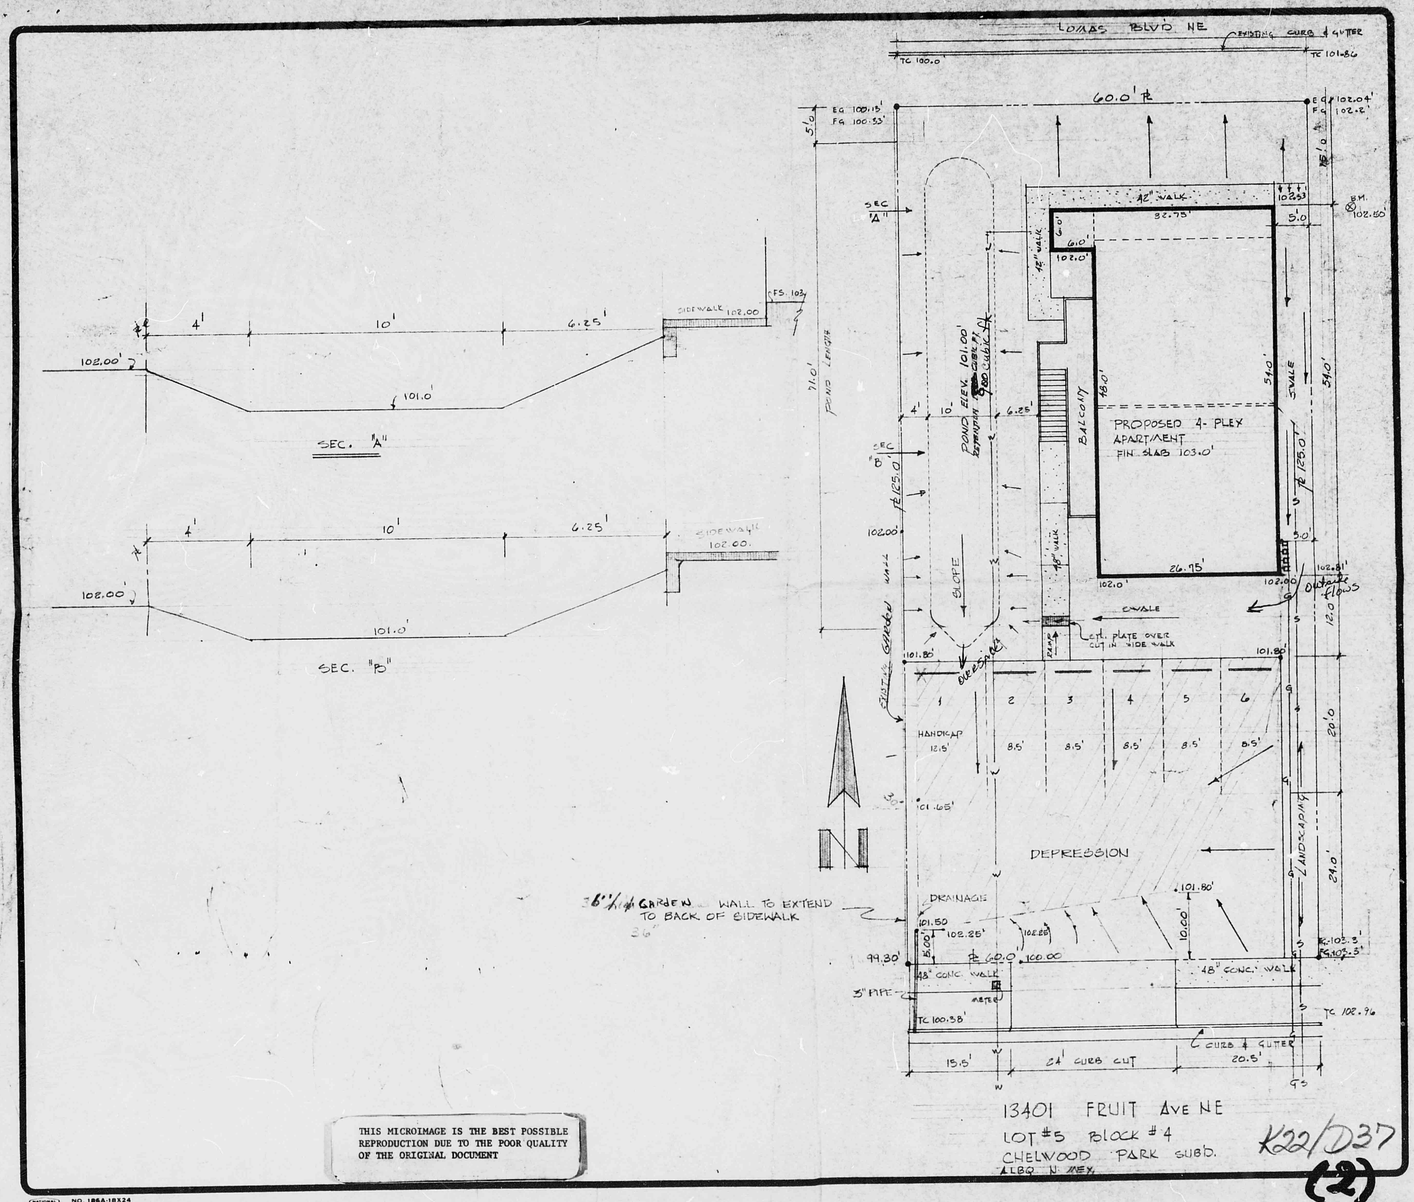

REVISIONS	BY

DRAWN	
CHECKED	
DATE	
SCALE	
JOB NO.	
SHEET	
OF	SHEETS

13401 FRUIT AVE NE
LOT #5 BLOCK #4
CHELWOOD PARK SUBD.
ALBQ. N. MEX.

K22/D37

(2)

THIS MICROIMAGE IS THE BEST POSSIBLE REPRODUCTION DUE TO THE POOR QUALITY OF THE ORIGINAL DOCUMENT

(NATIONAL) NO. 186A-18X24

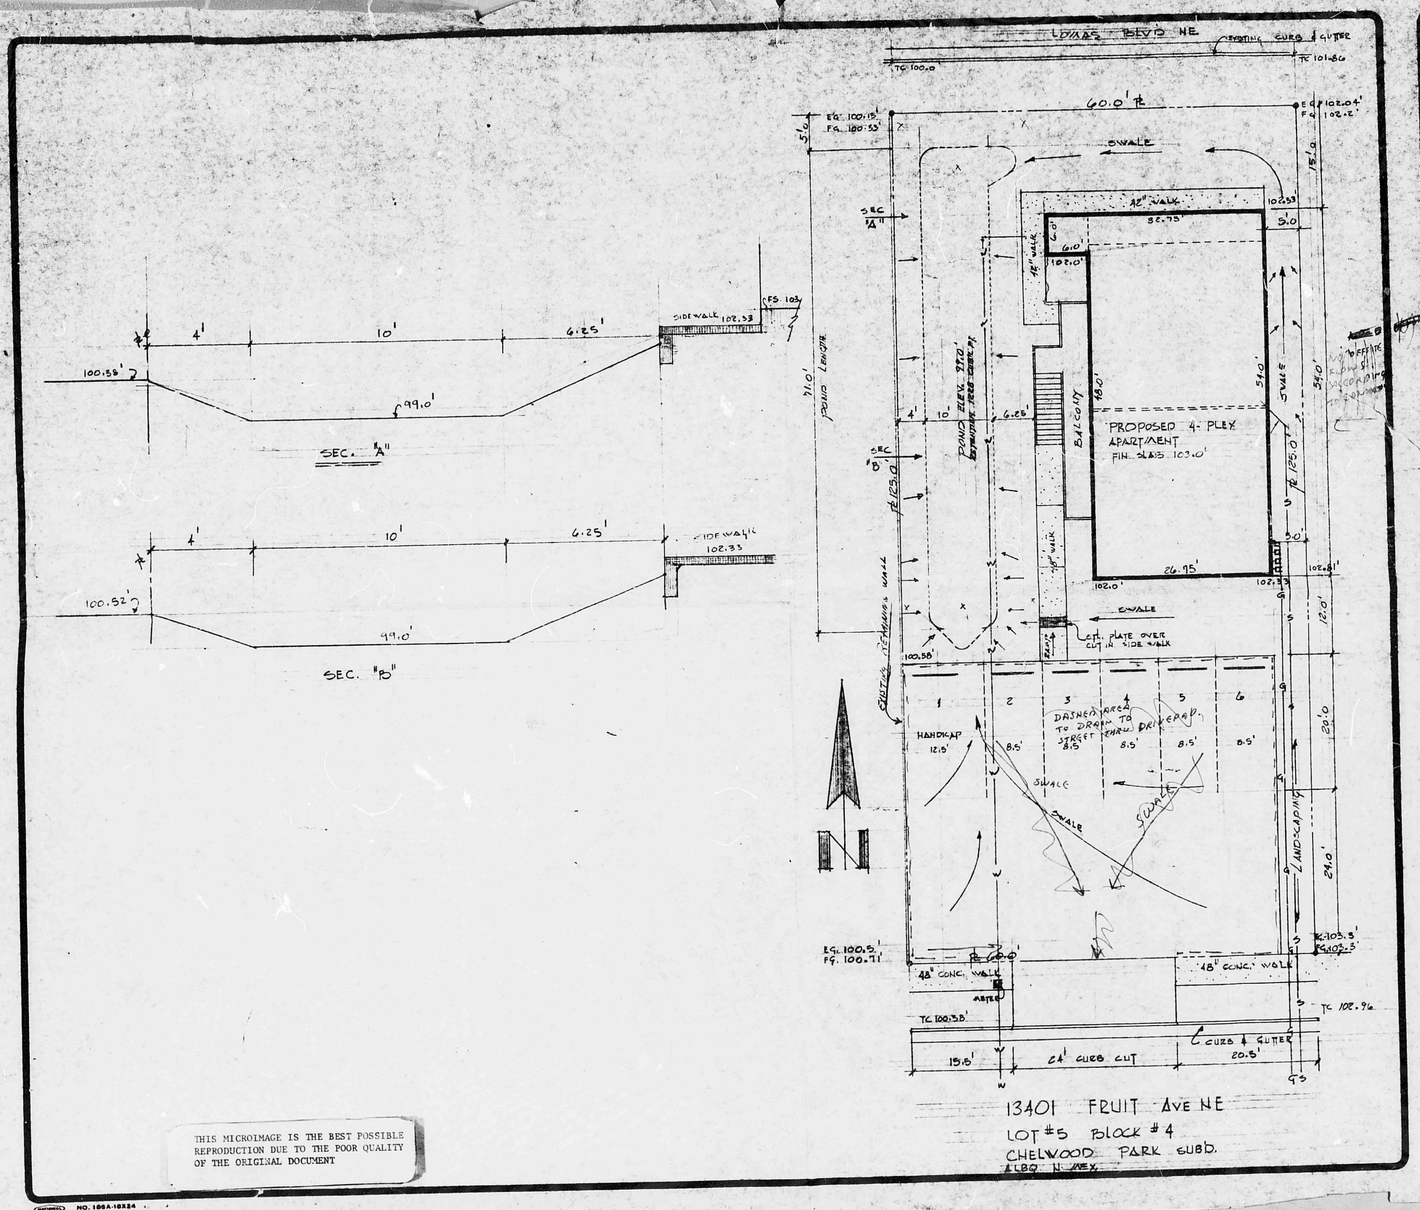

REVISIONS	BY

DRAWN
CHECKED
DATE
SCALE
JOB NO.
SHEET
OF SHEETS

THIS MICROIMAGE IS THE BEST POSSIBLE REPRODUCTION DUE TO THE POOR QUALITY OF THE ORIGINAL DOCUMENT

NO. 186A-18X24