


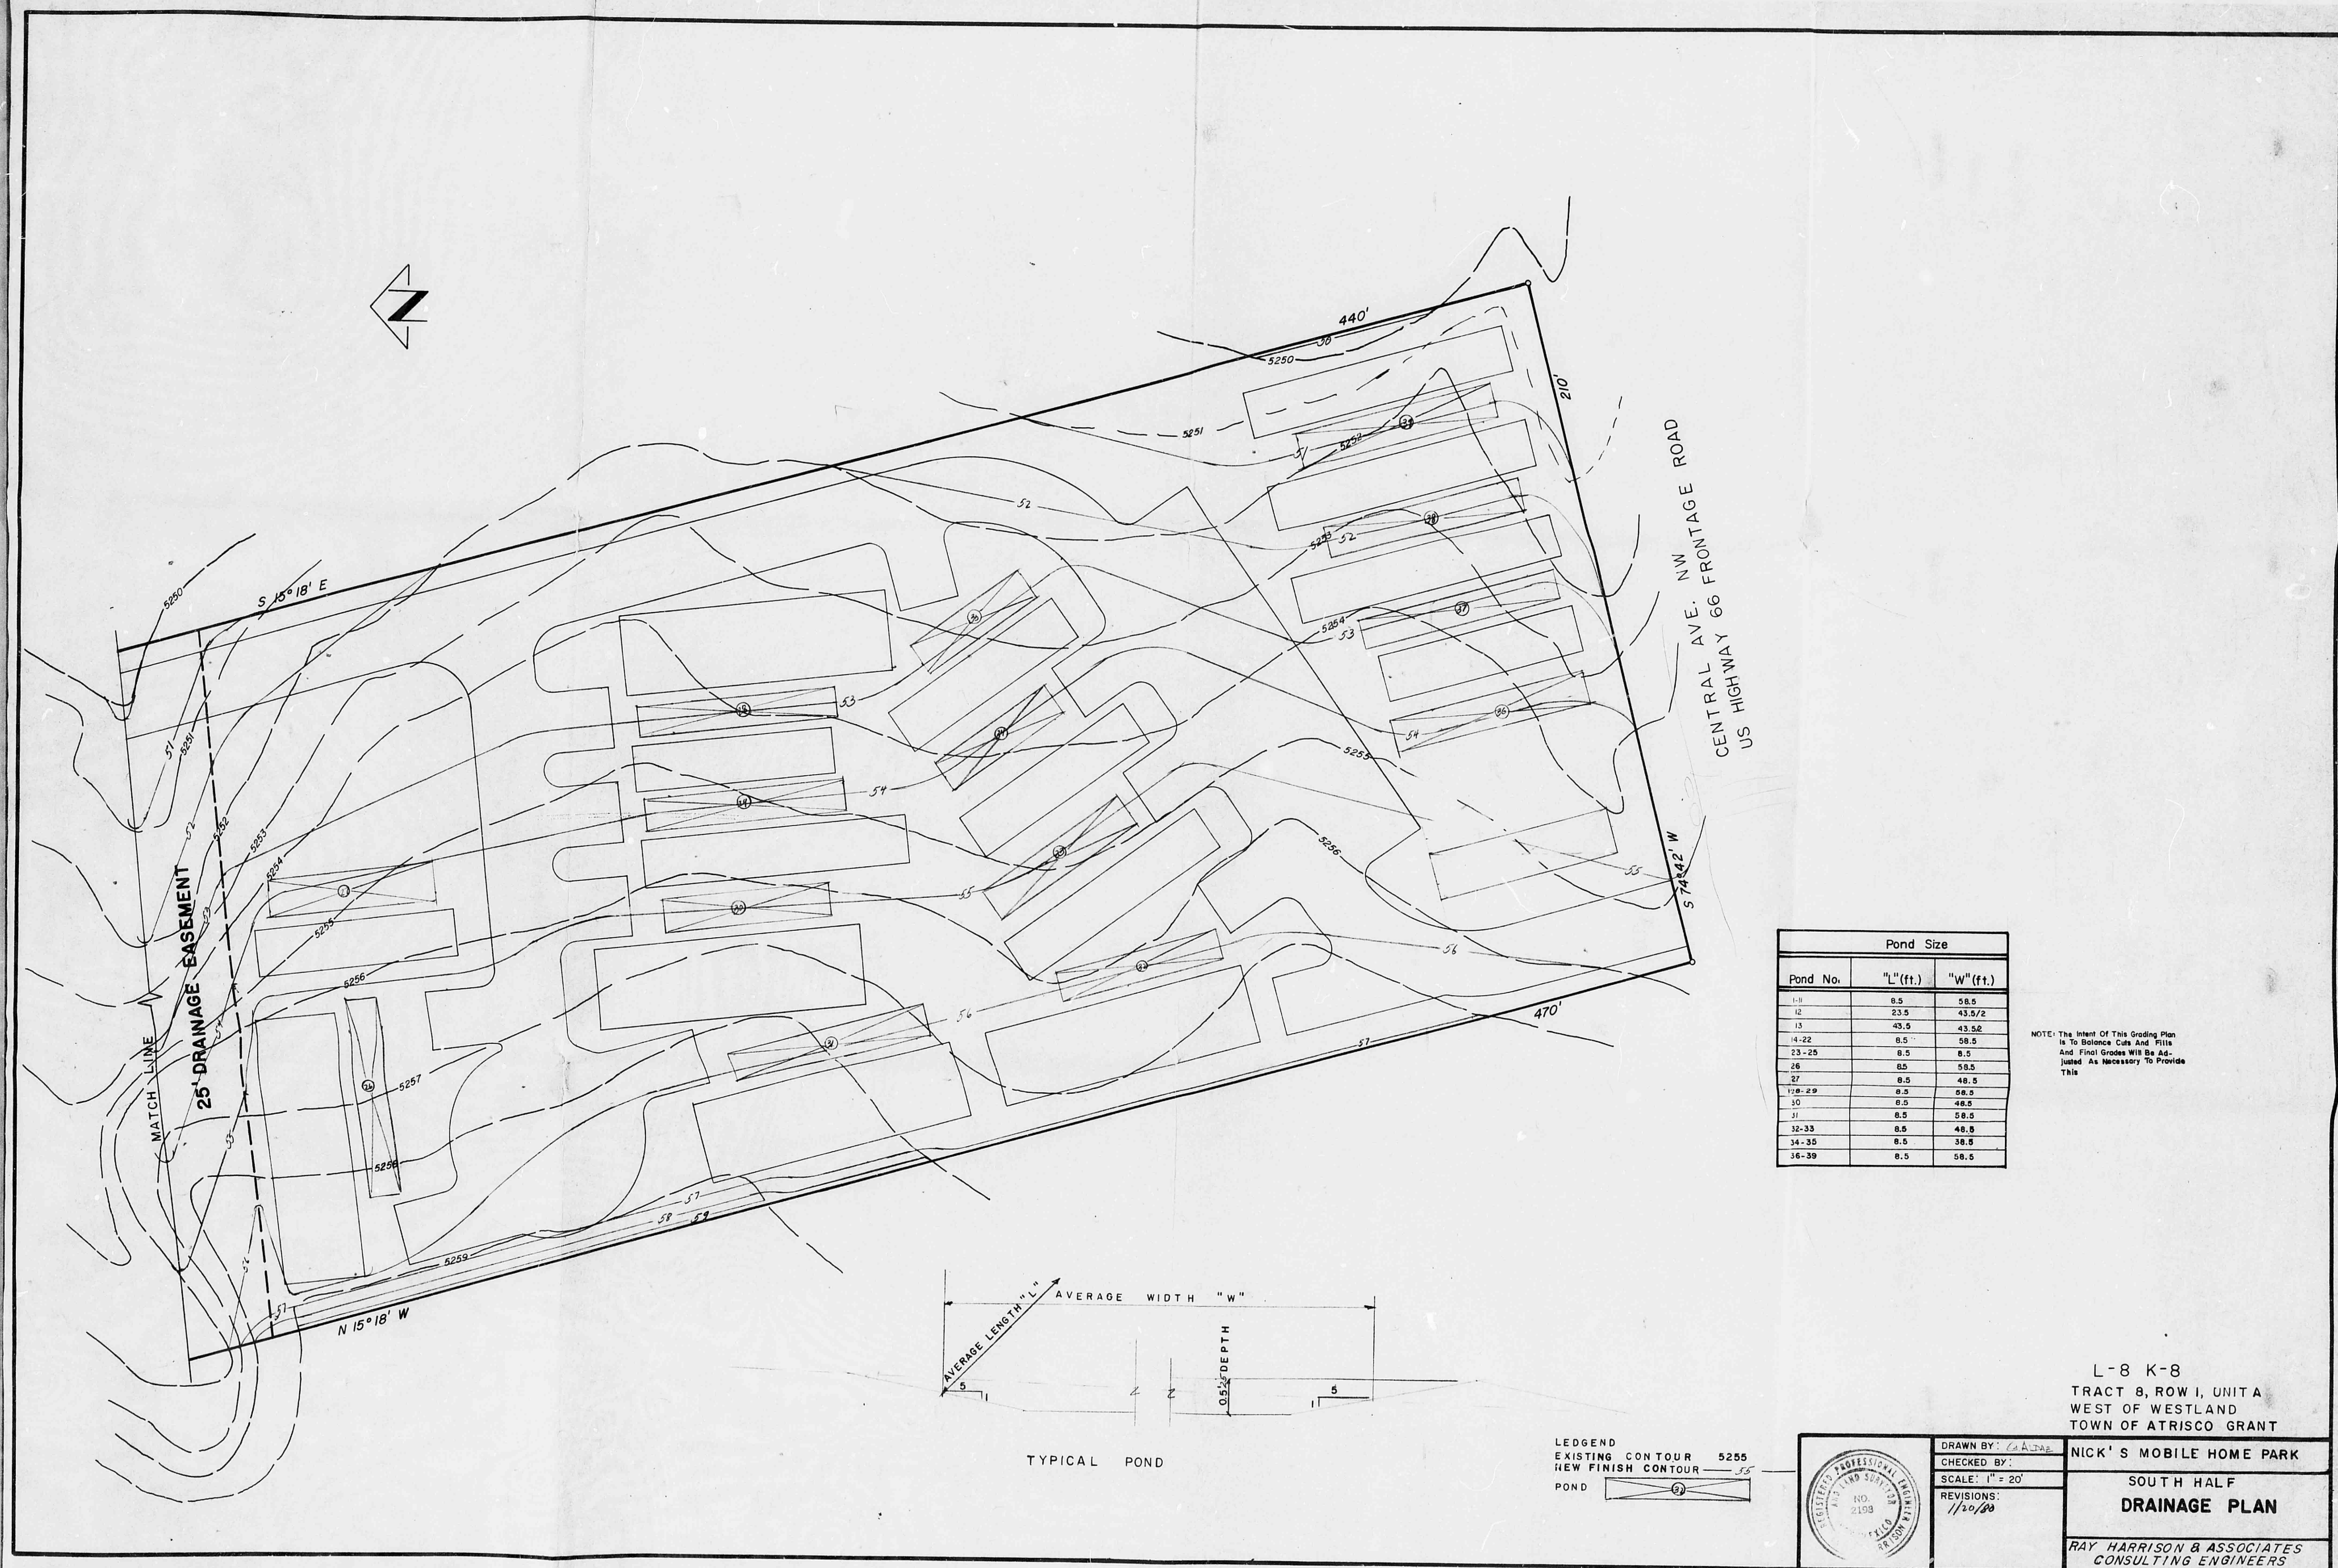

D
24

C
20

B
16

A
12

CITY OF ALBUQUERQUE


C

D


HYDROLOGY

L8/D4

4 PLANS
2 of 2

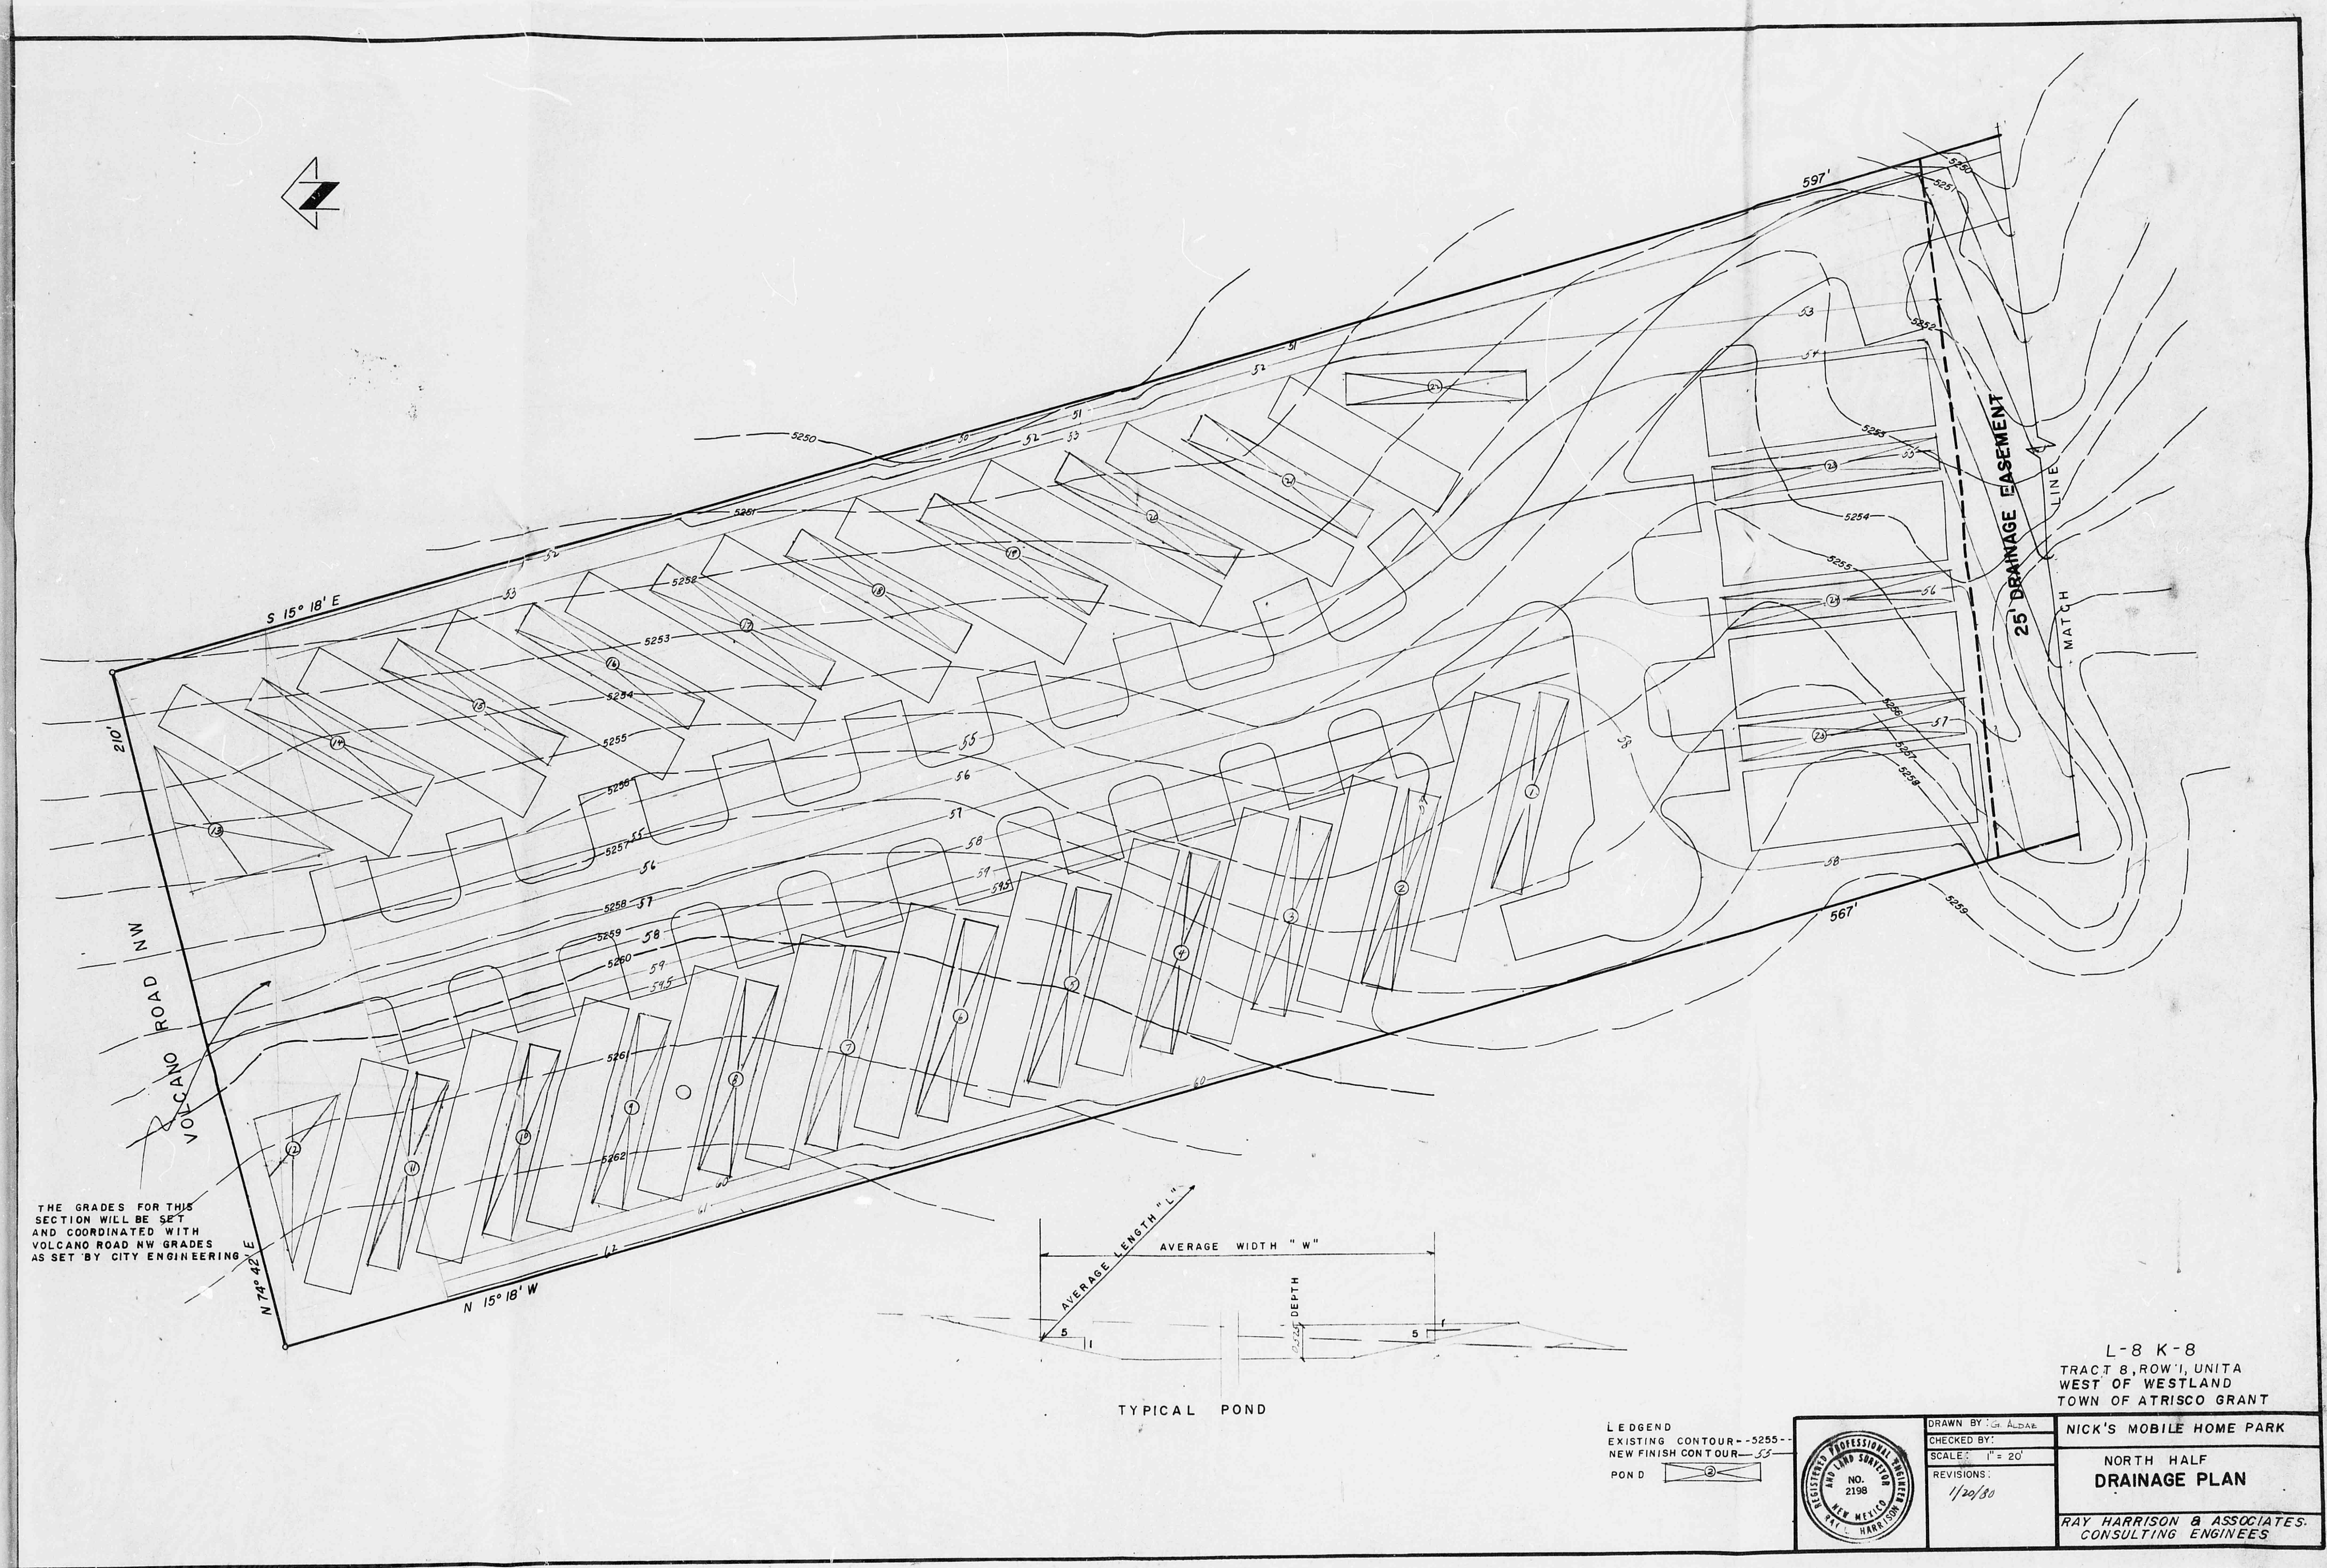

THE GRADES FOR THIS SECTION WILL BE SET AND COORDINATED WITH VOLCANO ROAD NW GRADES AS SET BY CITY ENGINEERING

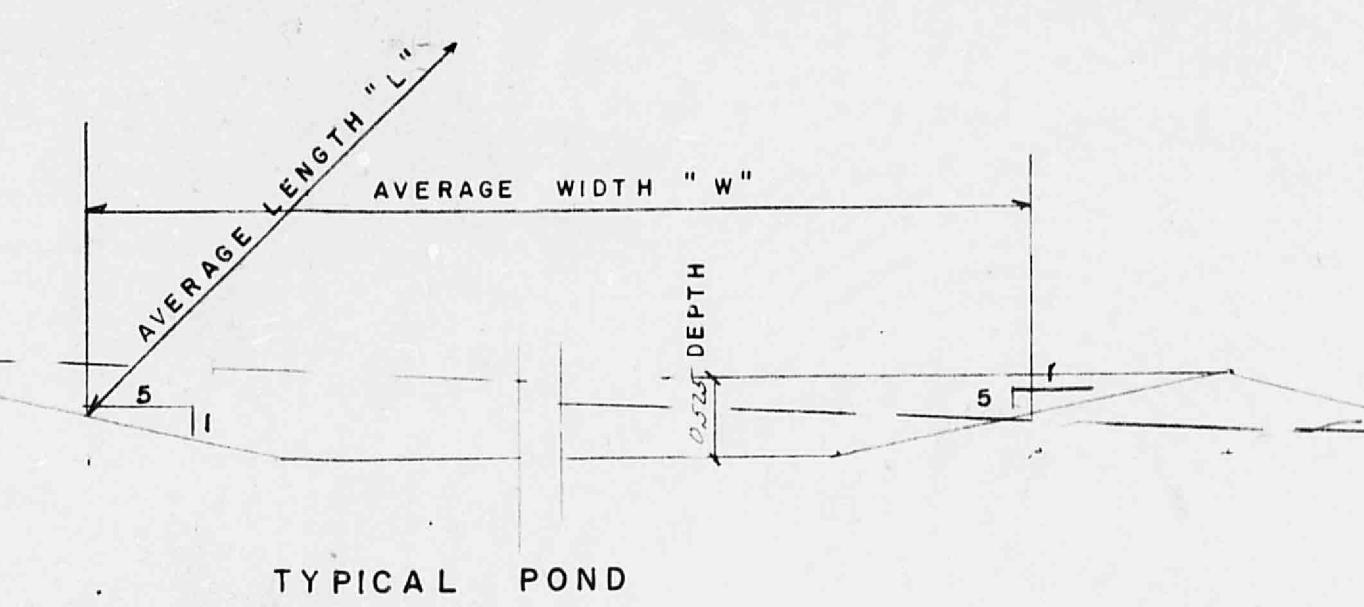

L-8 K-8
 TRACT 8, ROW 1, UNIT A
 WEST OF WESTLAND
 TOWN OF ATRISCO GRANT
 NICK'S MOBILE HOME PARK
 NORTH HALF
 DRAINAGE PLAN
 RAY HARRISON & ASSOCIATES
 CONSULTING ENGINEERS

DRAWN BY: J. A. ALDAR
 CHECKED BY: J. A. ALDAR
 SCALE: 1" = 20'
 REVISIONS: 1/20/80

LEGEND
 EXISTING CONTOUR - 5255
 NEW FINISH CONTOUR - 5255
 POND

CITY OF ALBUQUERQUE
 THIS MICROIMAGE IS THE BEST
 POSSIBLE REPRODUCTION DUE
 TO THE POOR QUALITY OF THE
 ORIGINAL DOCUMENT

D 24

C 20

B 16

A 12

CITY OF ALBUQUERQUE

C

D