


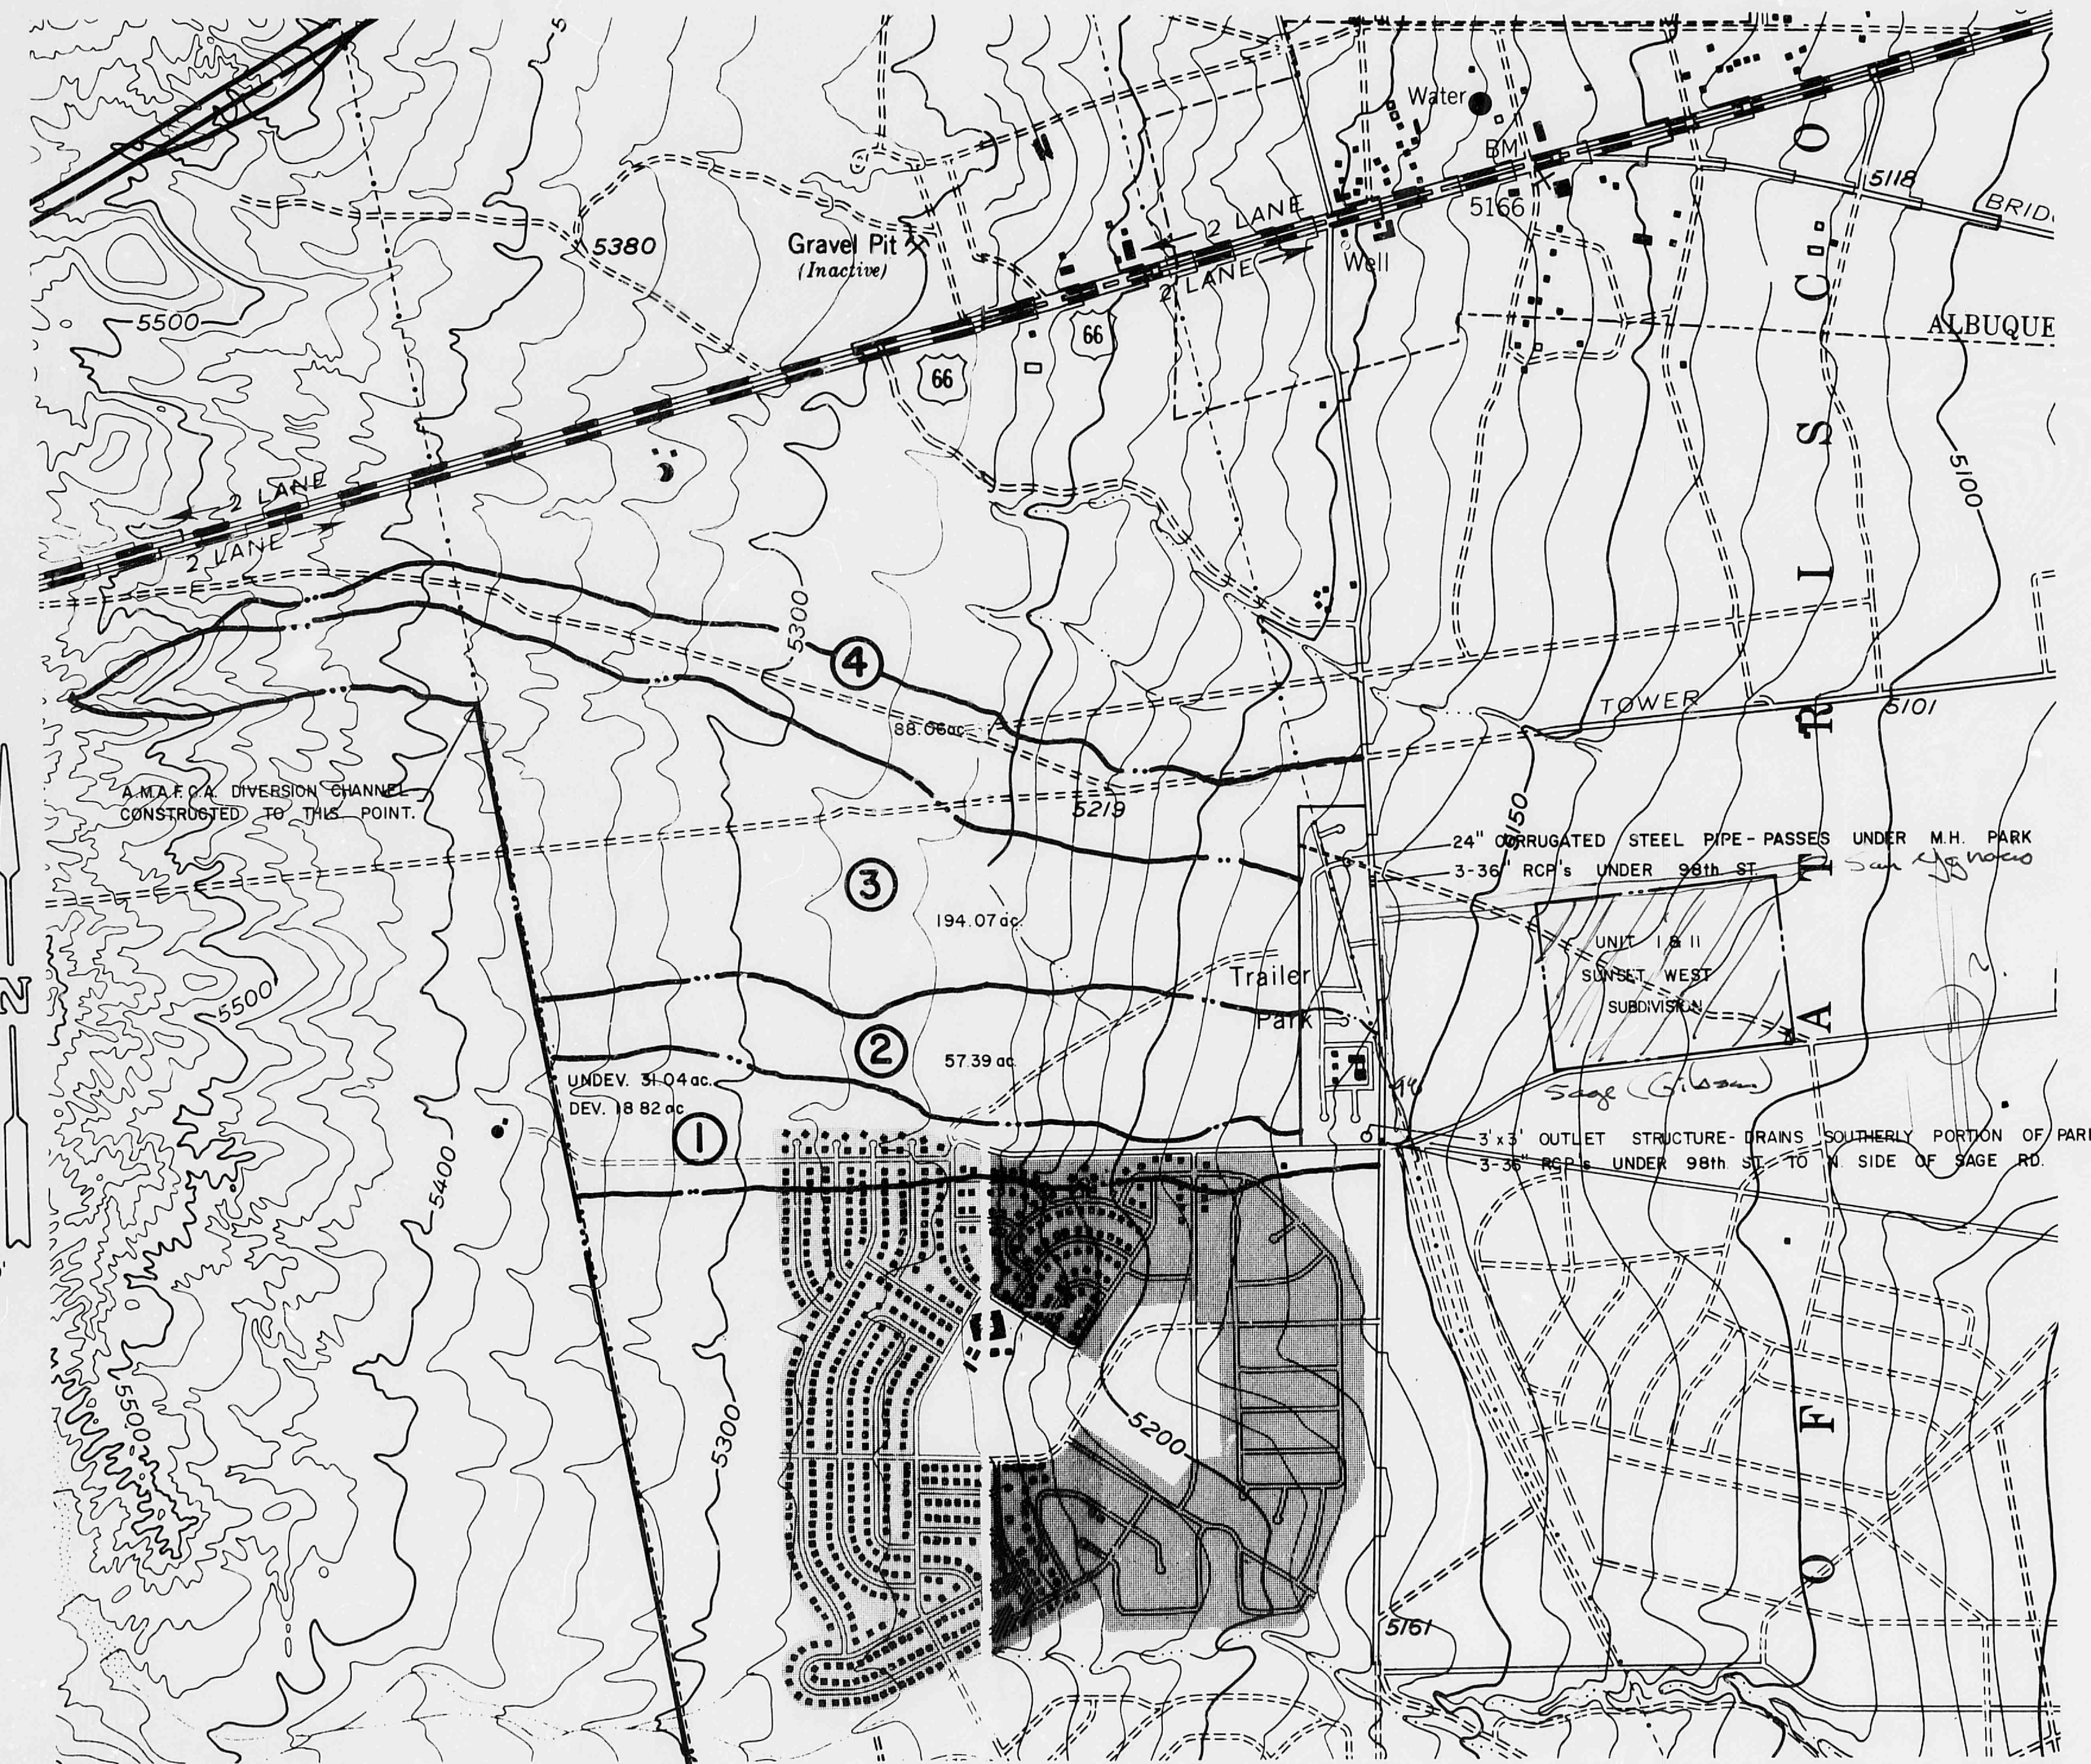


NOTE: THIS MAP WAS TAKEN FROM A U.S.G.S. QUAD SHEET. THE DRAINAGE AREAS WERE DELINEATED ON A 1"=200' SCALE A.M.A.F.C.A. ORTHO PHOTO MAP AND SUPERIMPOSED ON THIS SHEET FOR PRESENTATION PURPOSES.

APPENDIX A

CITY OF ALBUQUERQUE
THIS MICROIMAGE IS THE BEST
POSSIBLE REPRODUCTION DUE
TO THE POOR QUALITY OF THE
ORIGINAL DOCUMENT

CITY OF ALBUQUERQUE

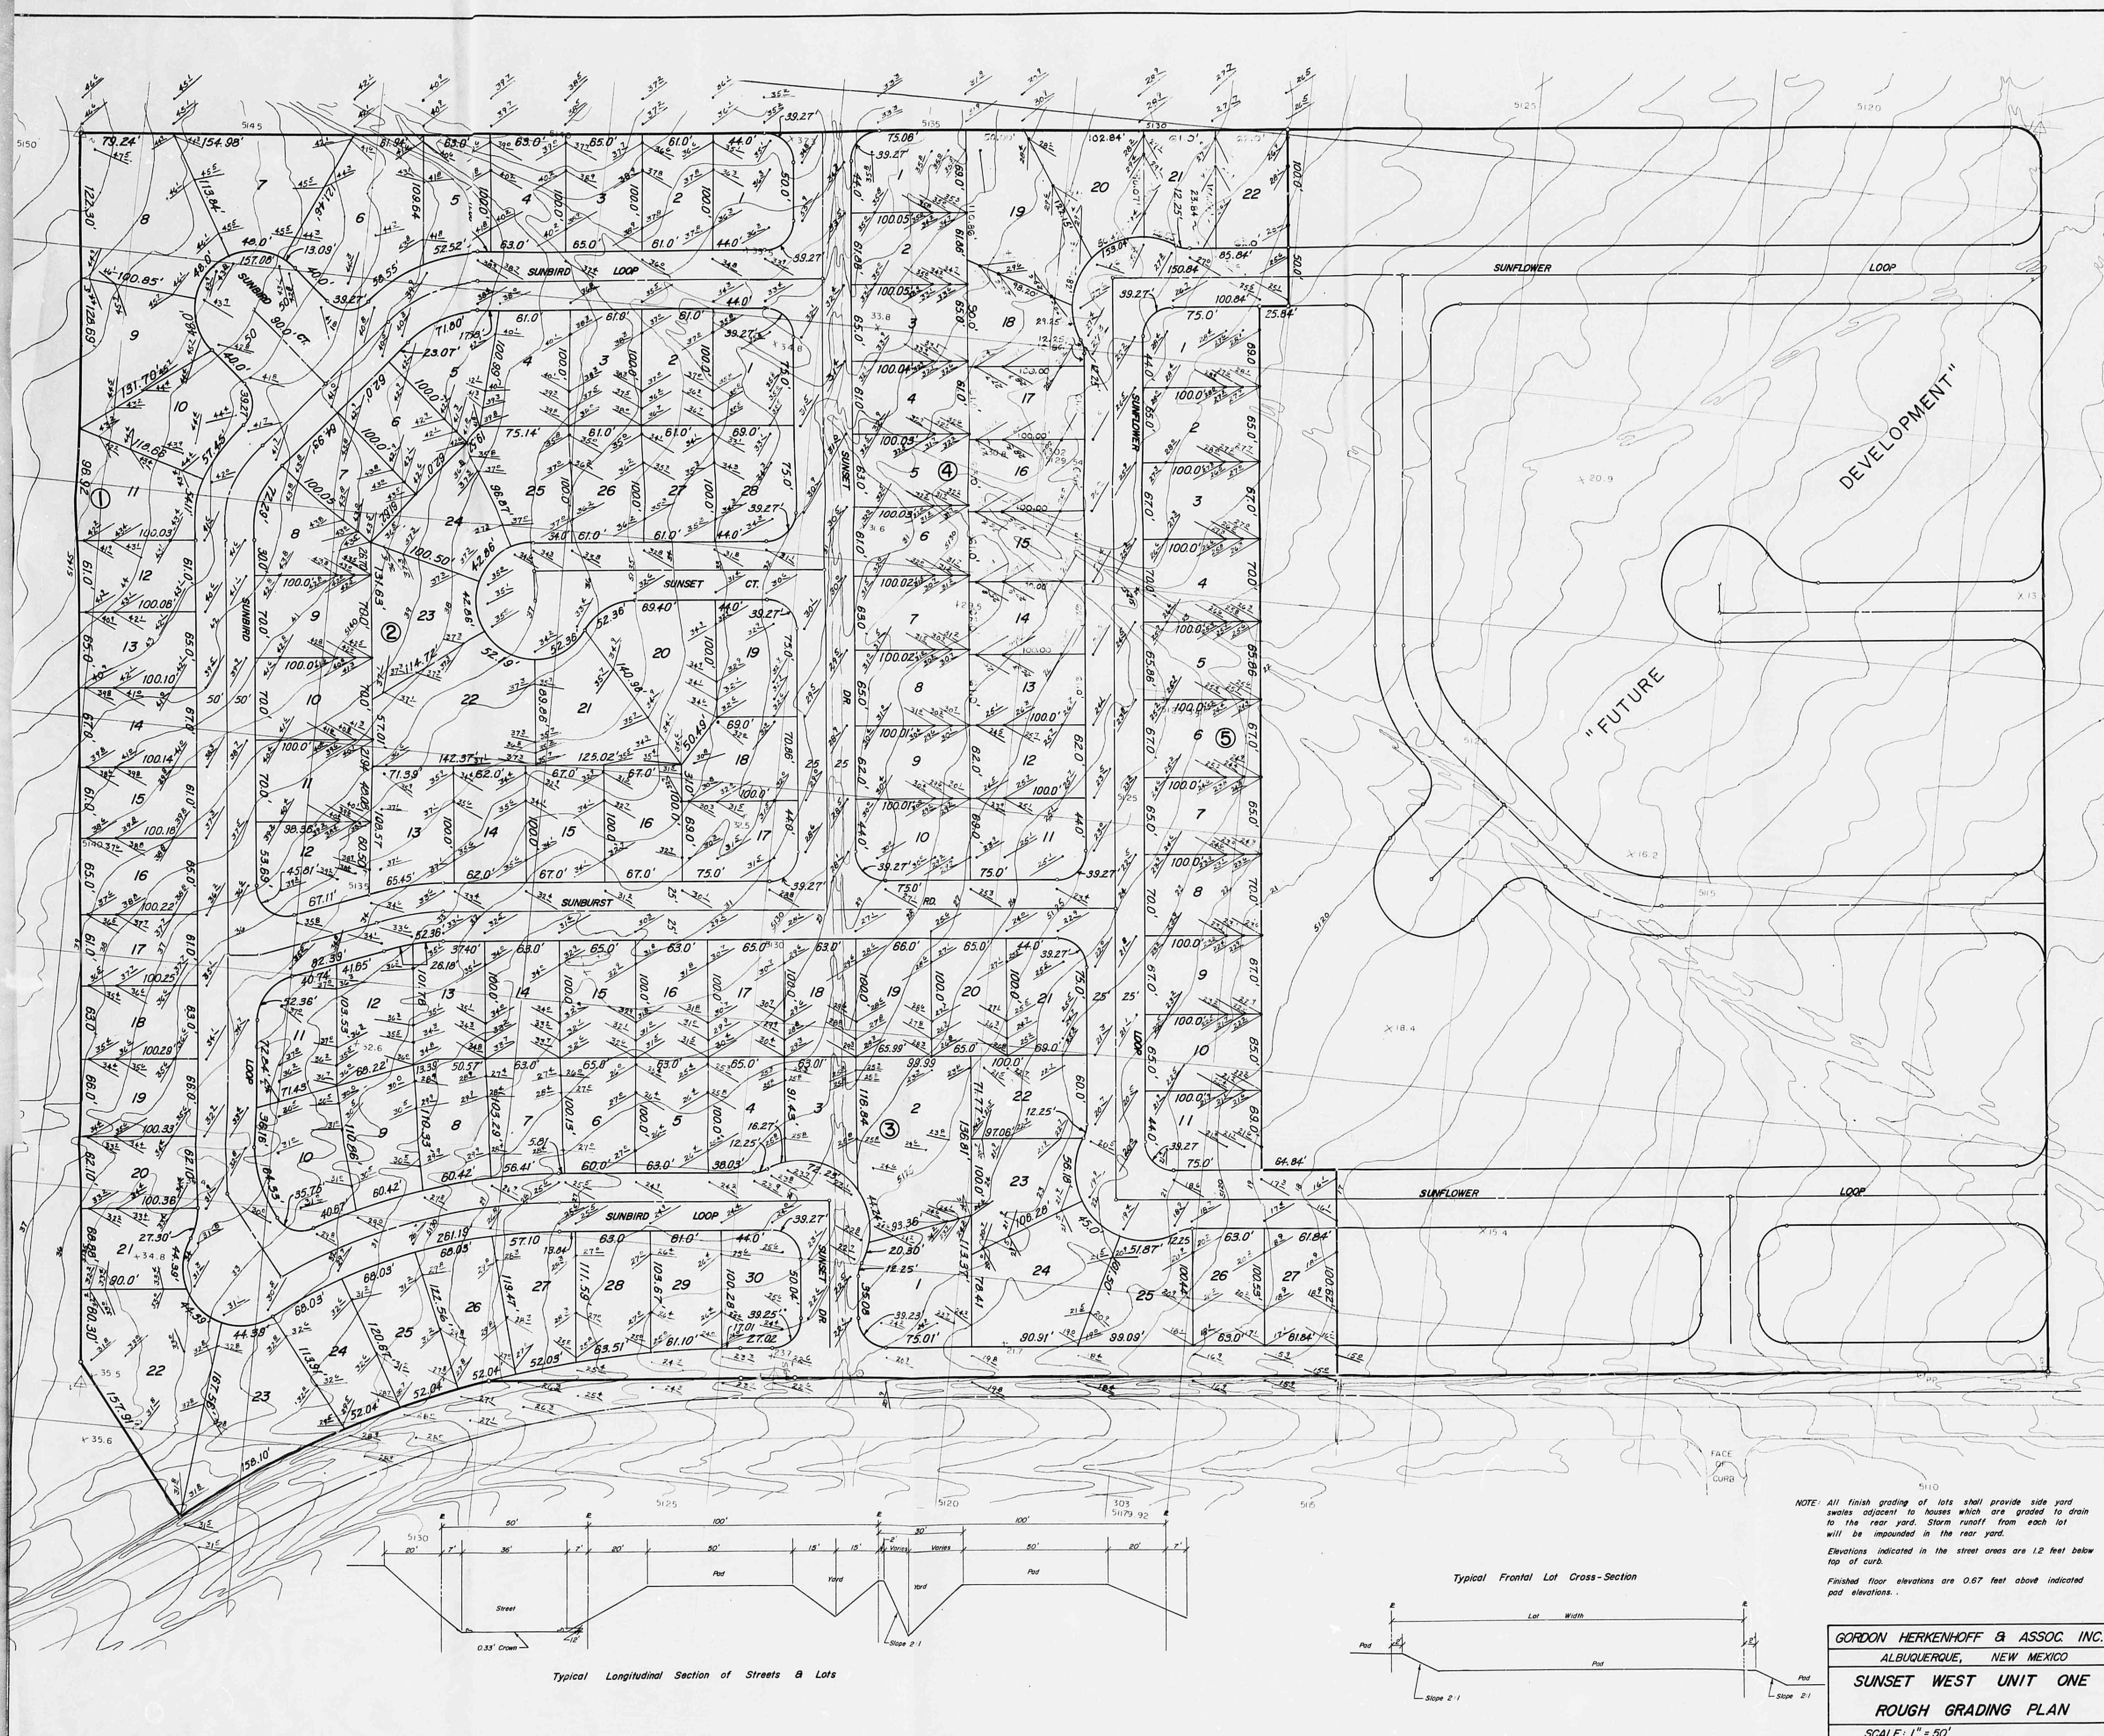

F
30

D
24

C
20

B
16


A
12

CITY OF ALBUQUERQUE

C

D

F

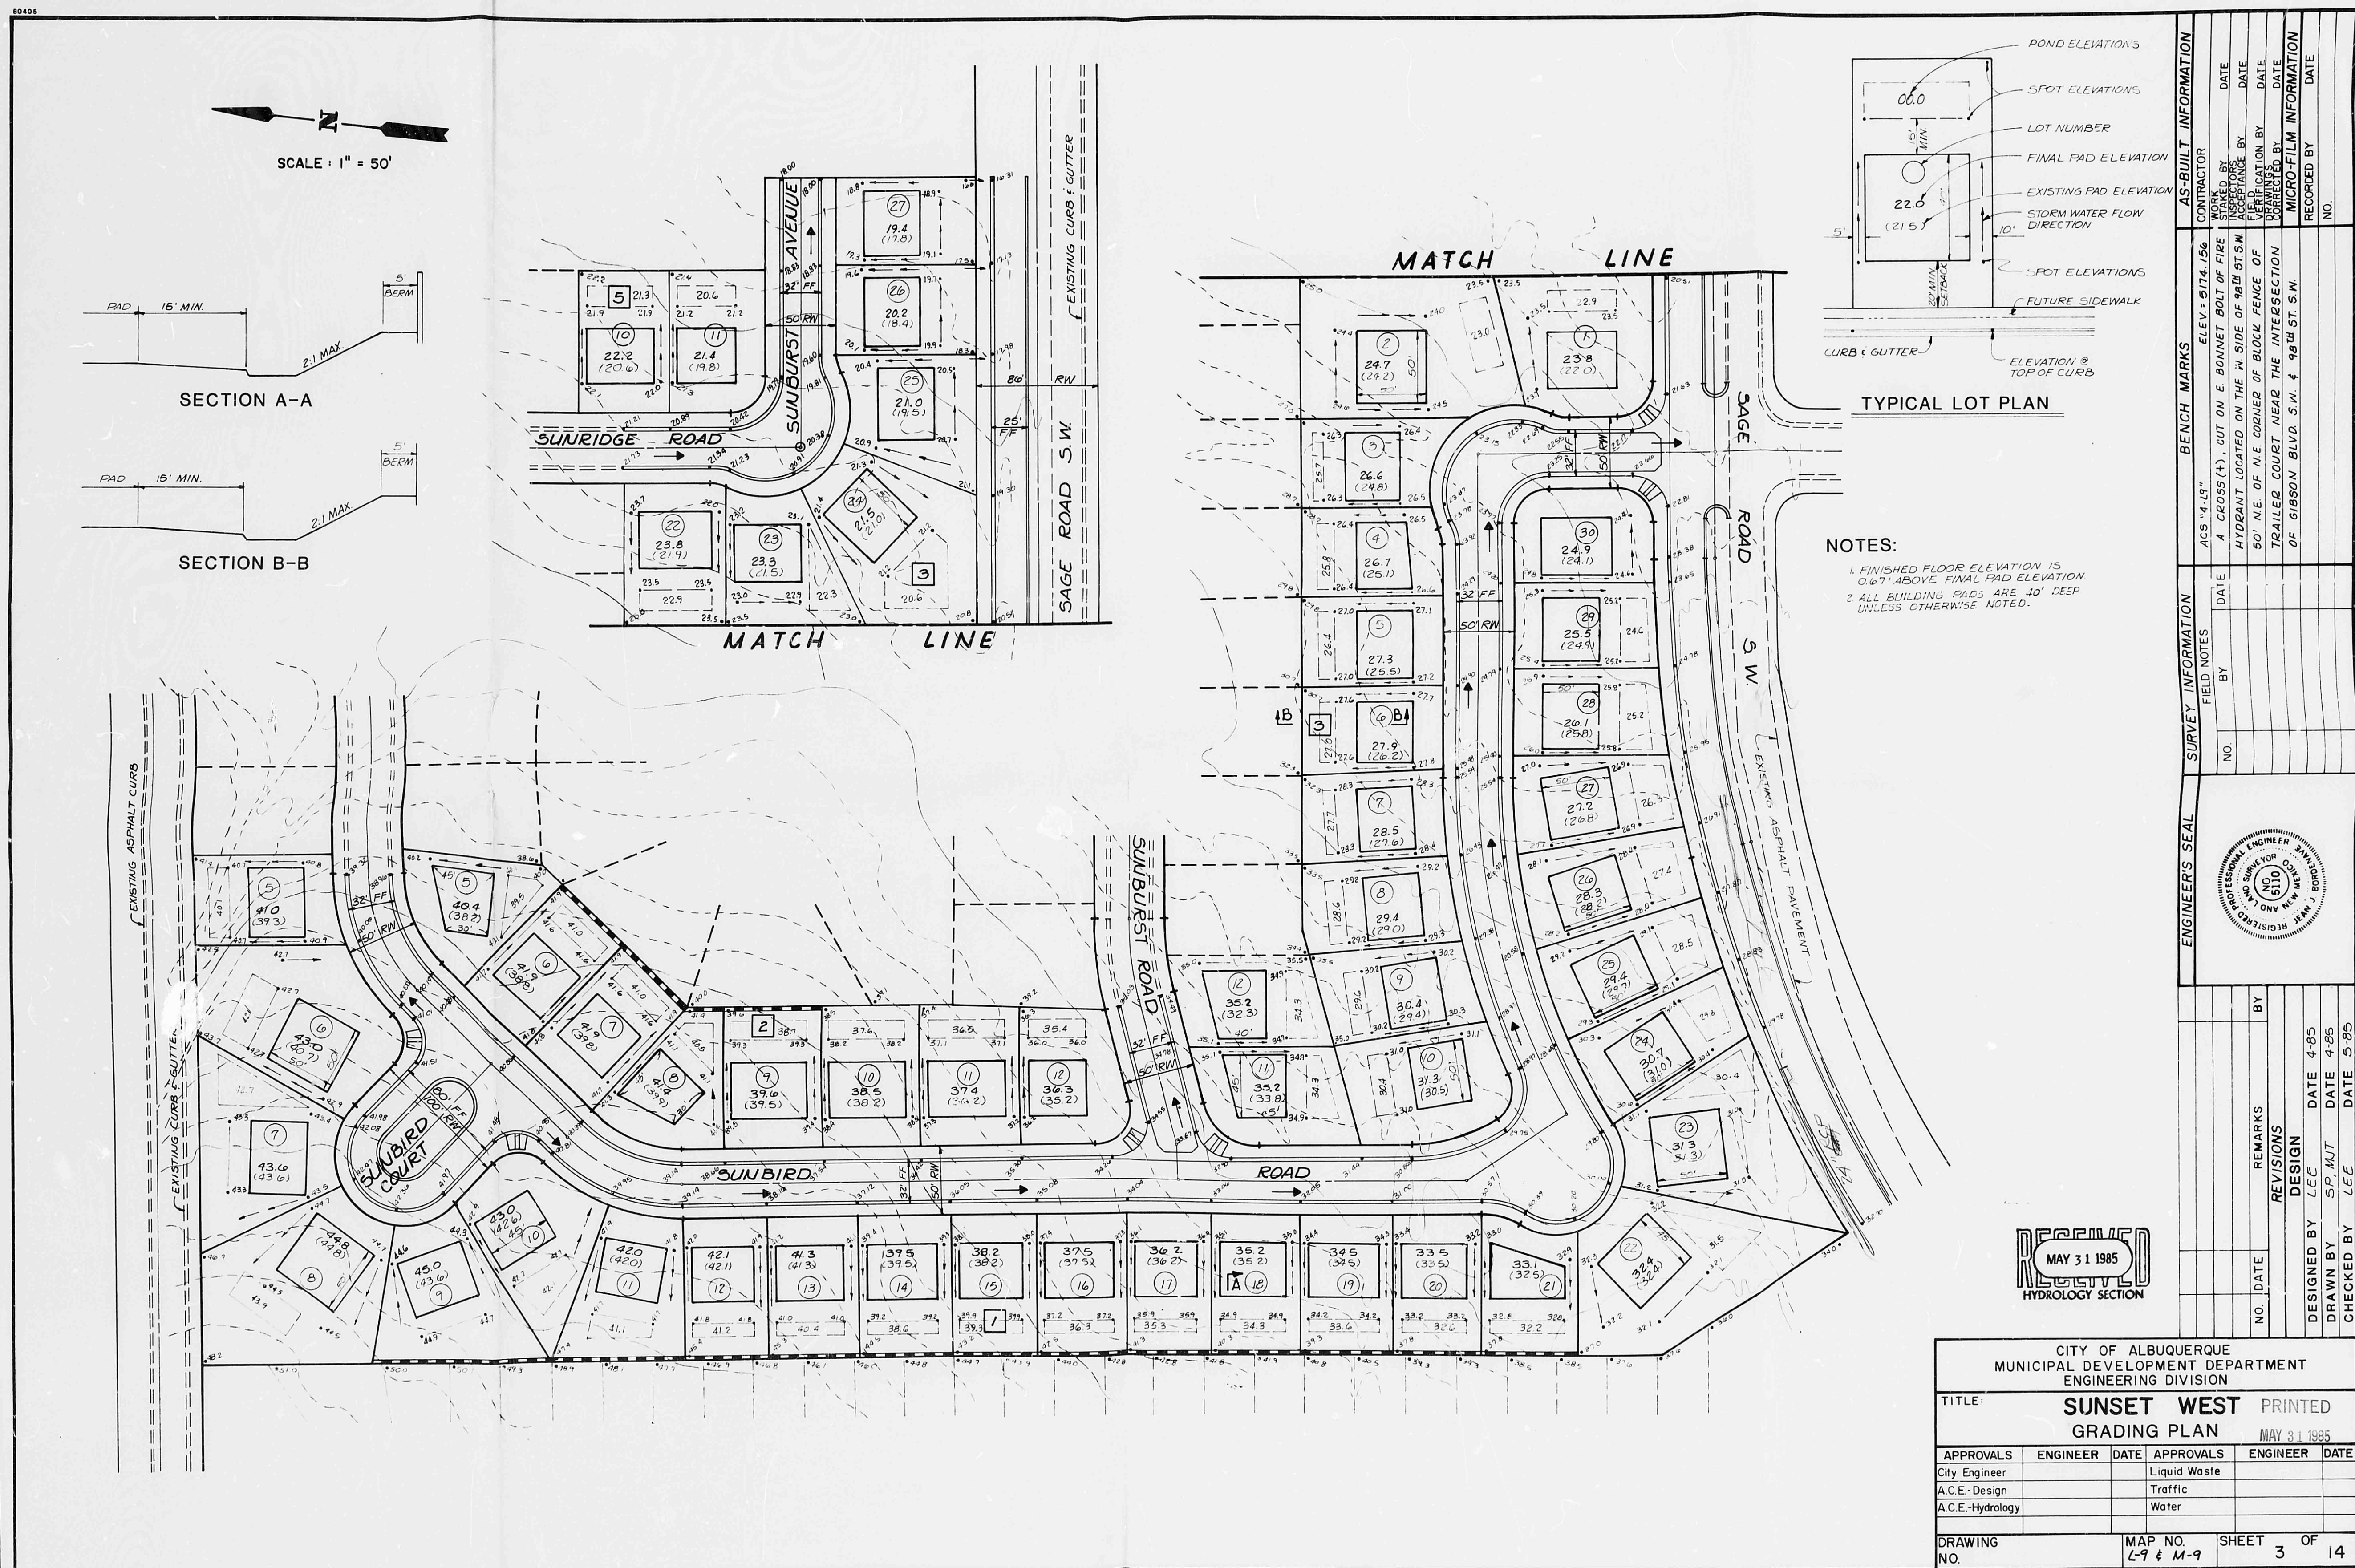

CITY OF ALBUQUERQUE
THIS MICROIMAGE IS THE BEST
POSSIBLE REPRODUCTION DUE
TO THE POOR QUALITY OF THE
ORIGINAL DOCUMENT

D
24

C
20


B
16

A
12

CITY OF ALBUQUERQUE

C

D

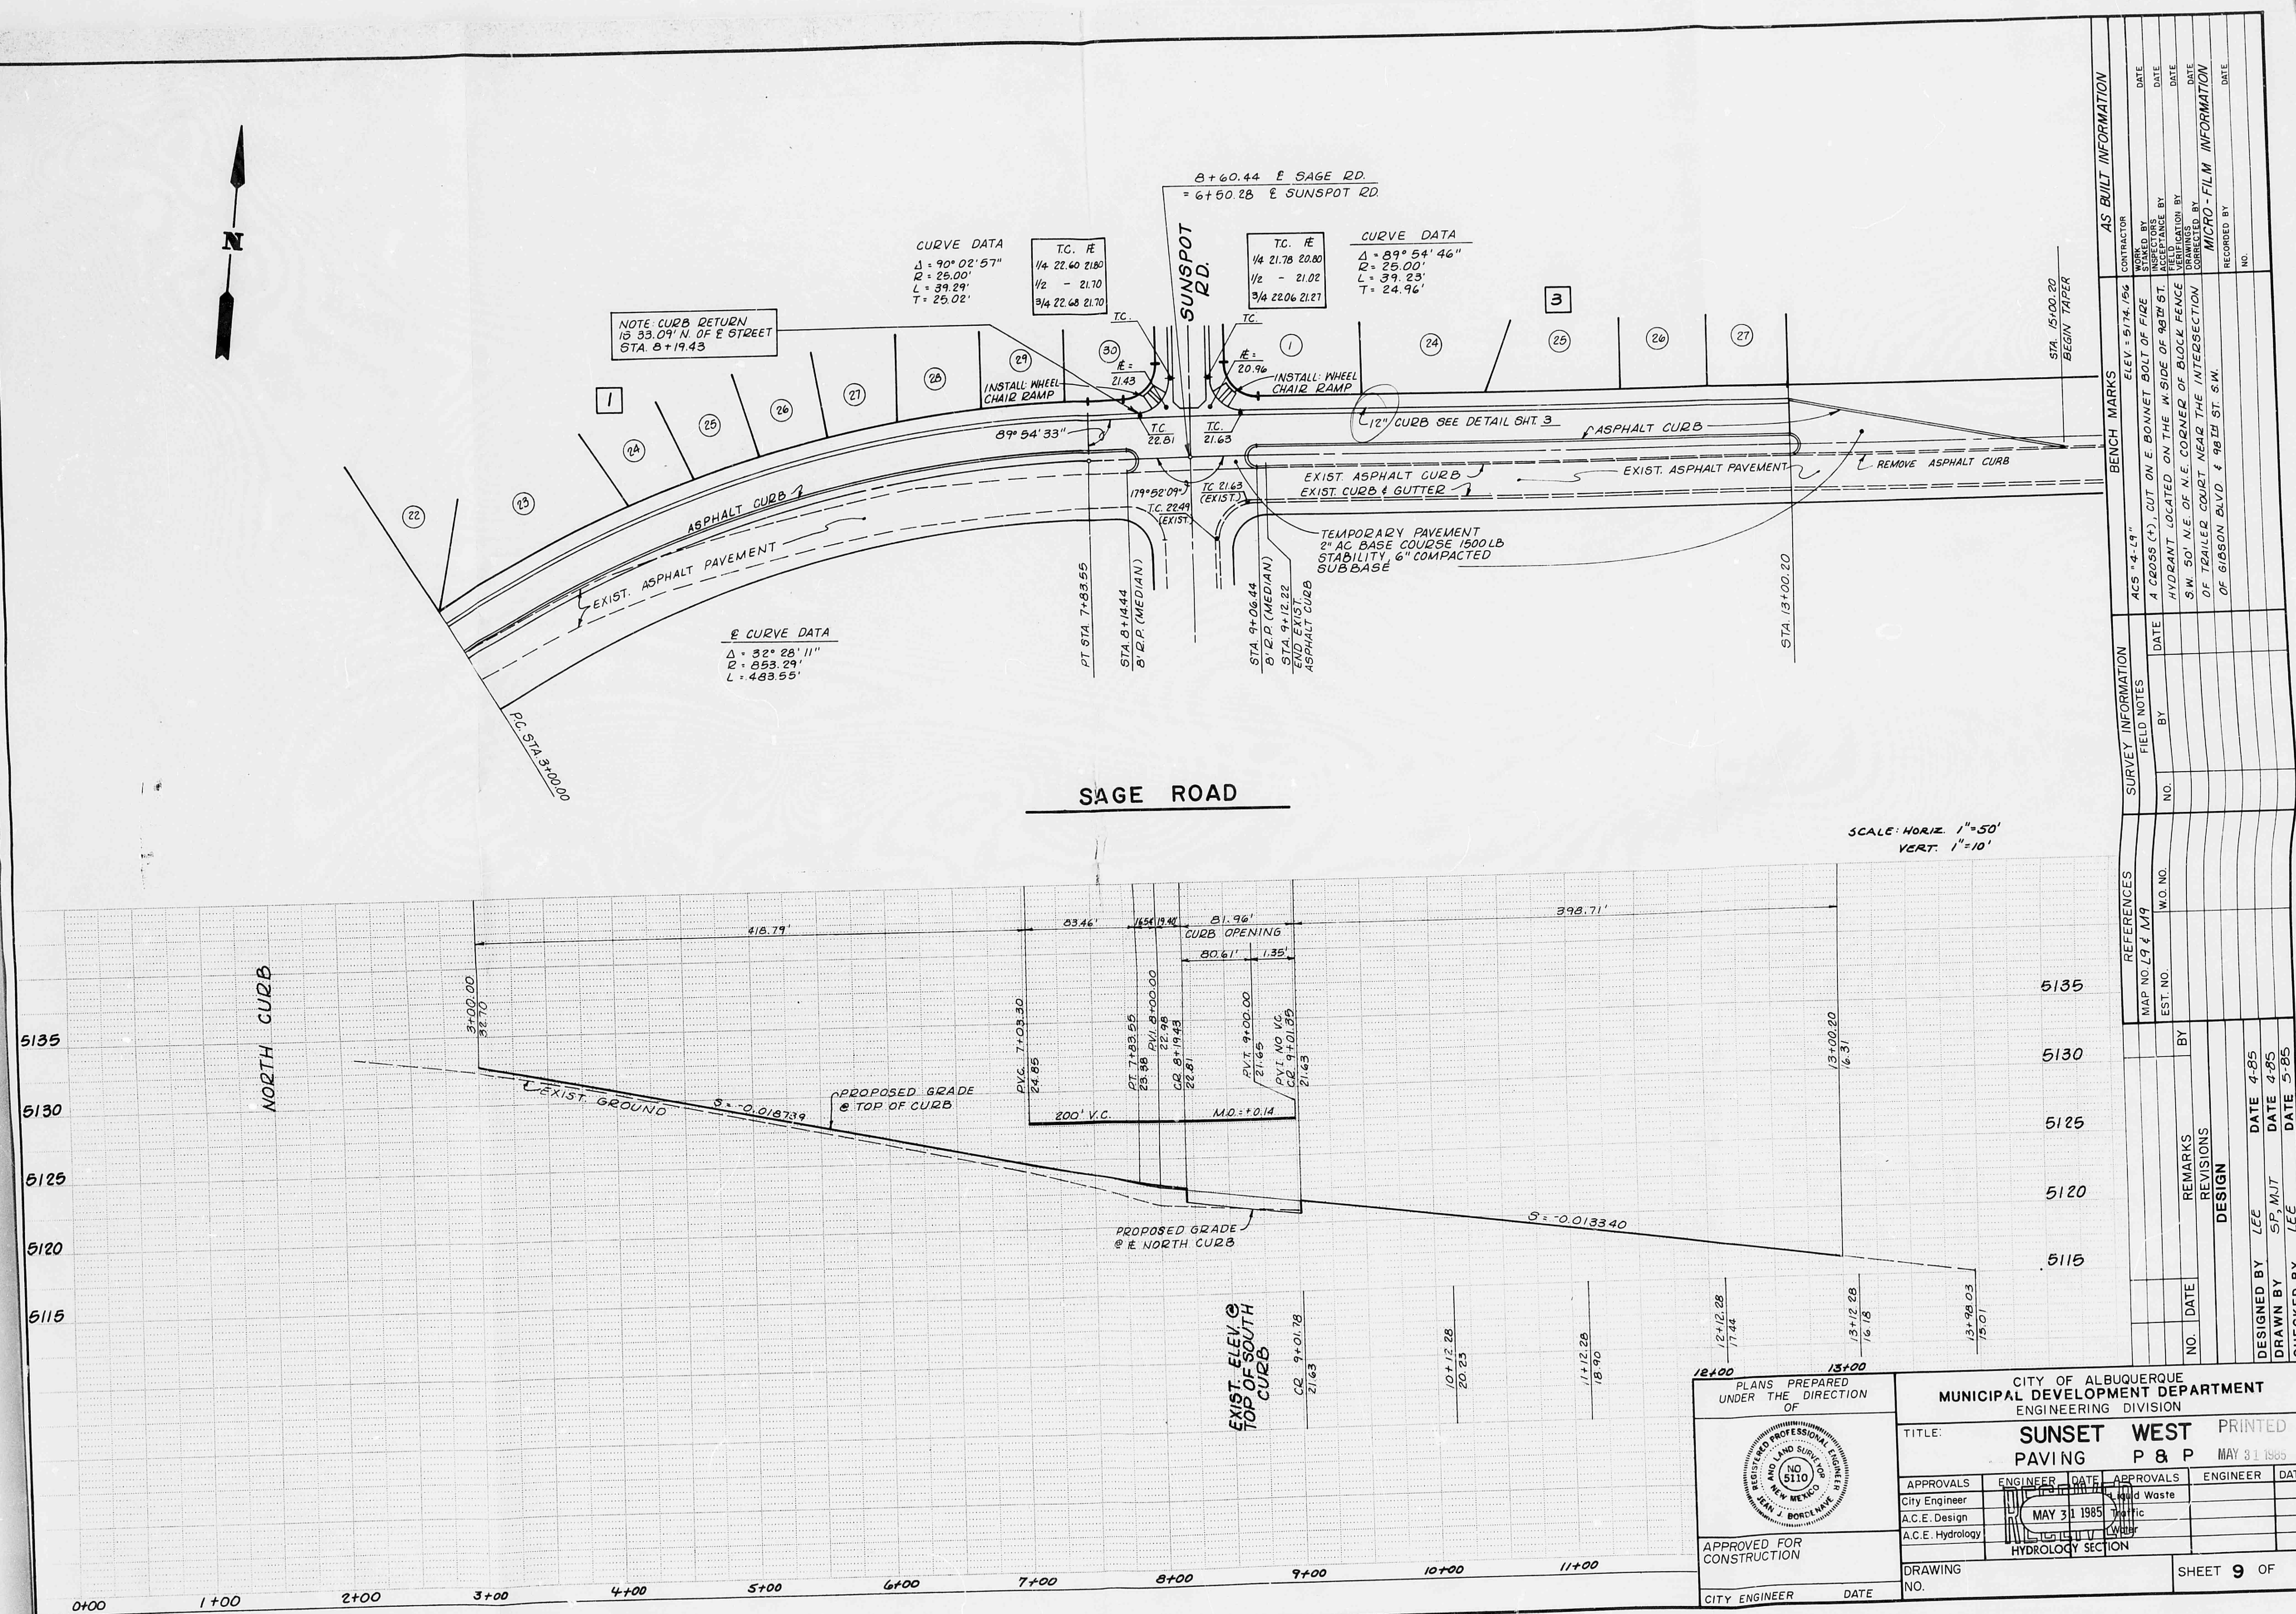


PLANS PREPARED UNDER THE DIRECTION OF		CITY OF ALBUQUERQUE MUNICIPAL DEVELOPMENT DEPARTMENT ENGINEERING DIVISION	
APPROVED FOR CONSTRUCTION		TITLE: SUNSET WEST PAVING P & P MAY 31 1985	
CITY ENGINEER DATE		SHEET 9 OF	
APPROVALS		APPROVALS	
City Engineer		Public Works	
A.C.E. Design		Traffic	
A.C.E. Hydrology		Hydrology Section	
DESIGNED BY		DATE	
DRAWN BY		DATE	
CHECKED BY		DATE	

D 24 C 20 B 16 A 12

CITY OF ALBUQUERQUE

C D

C

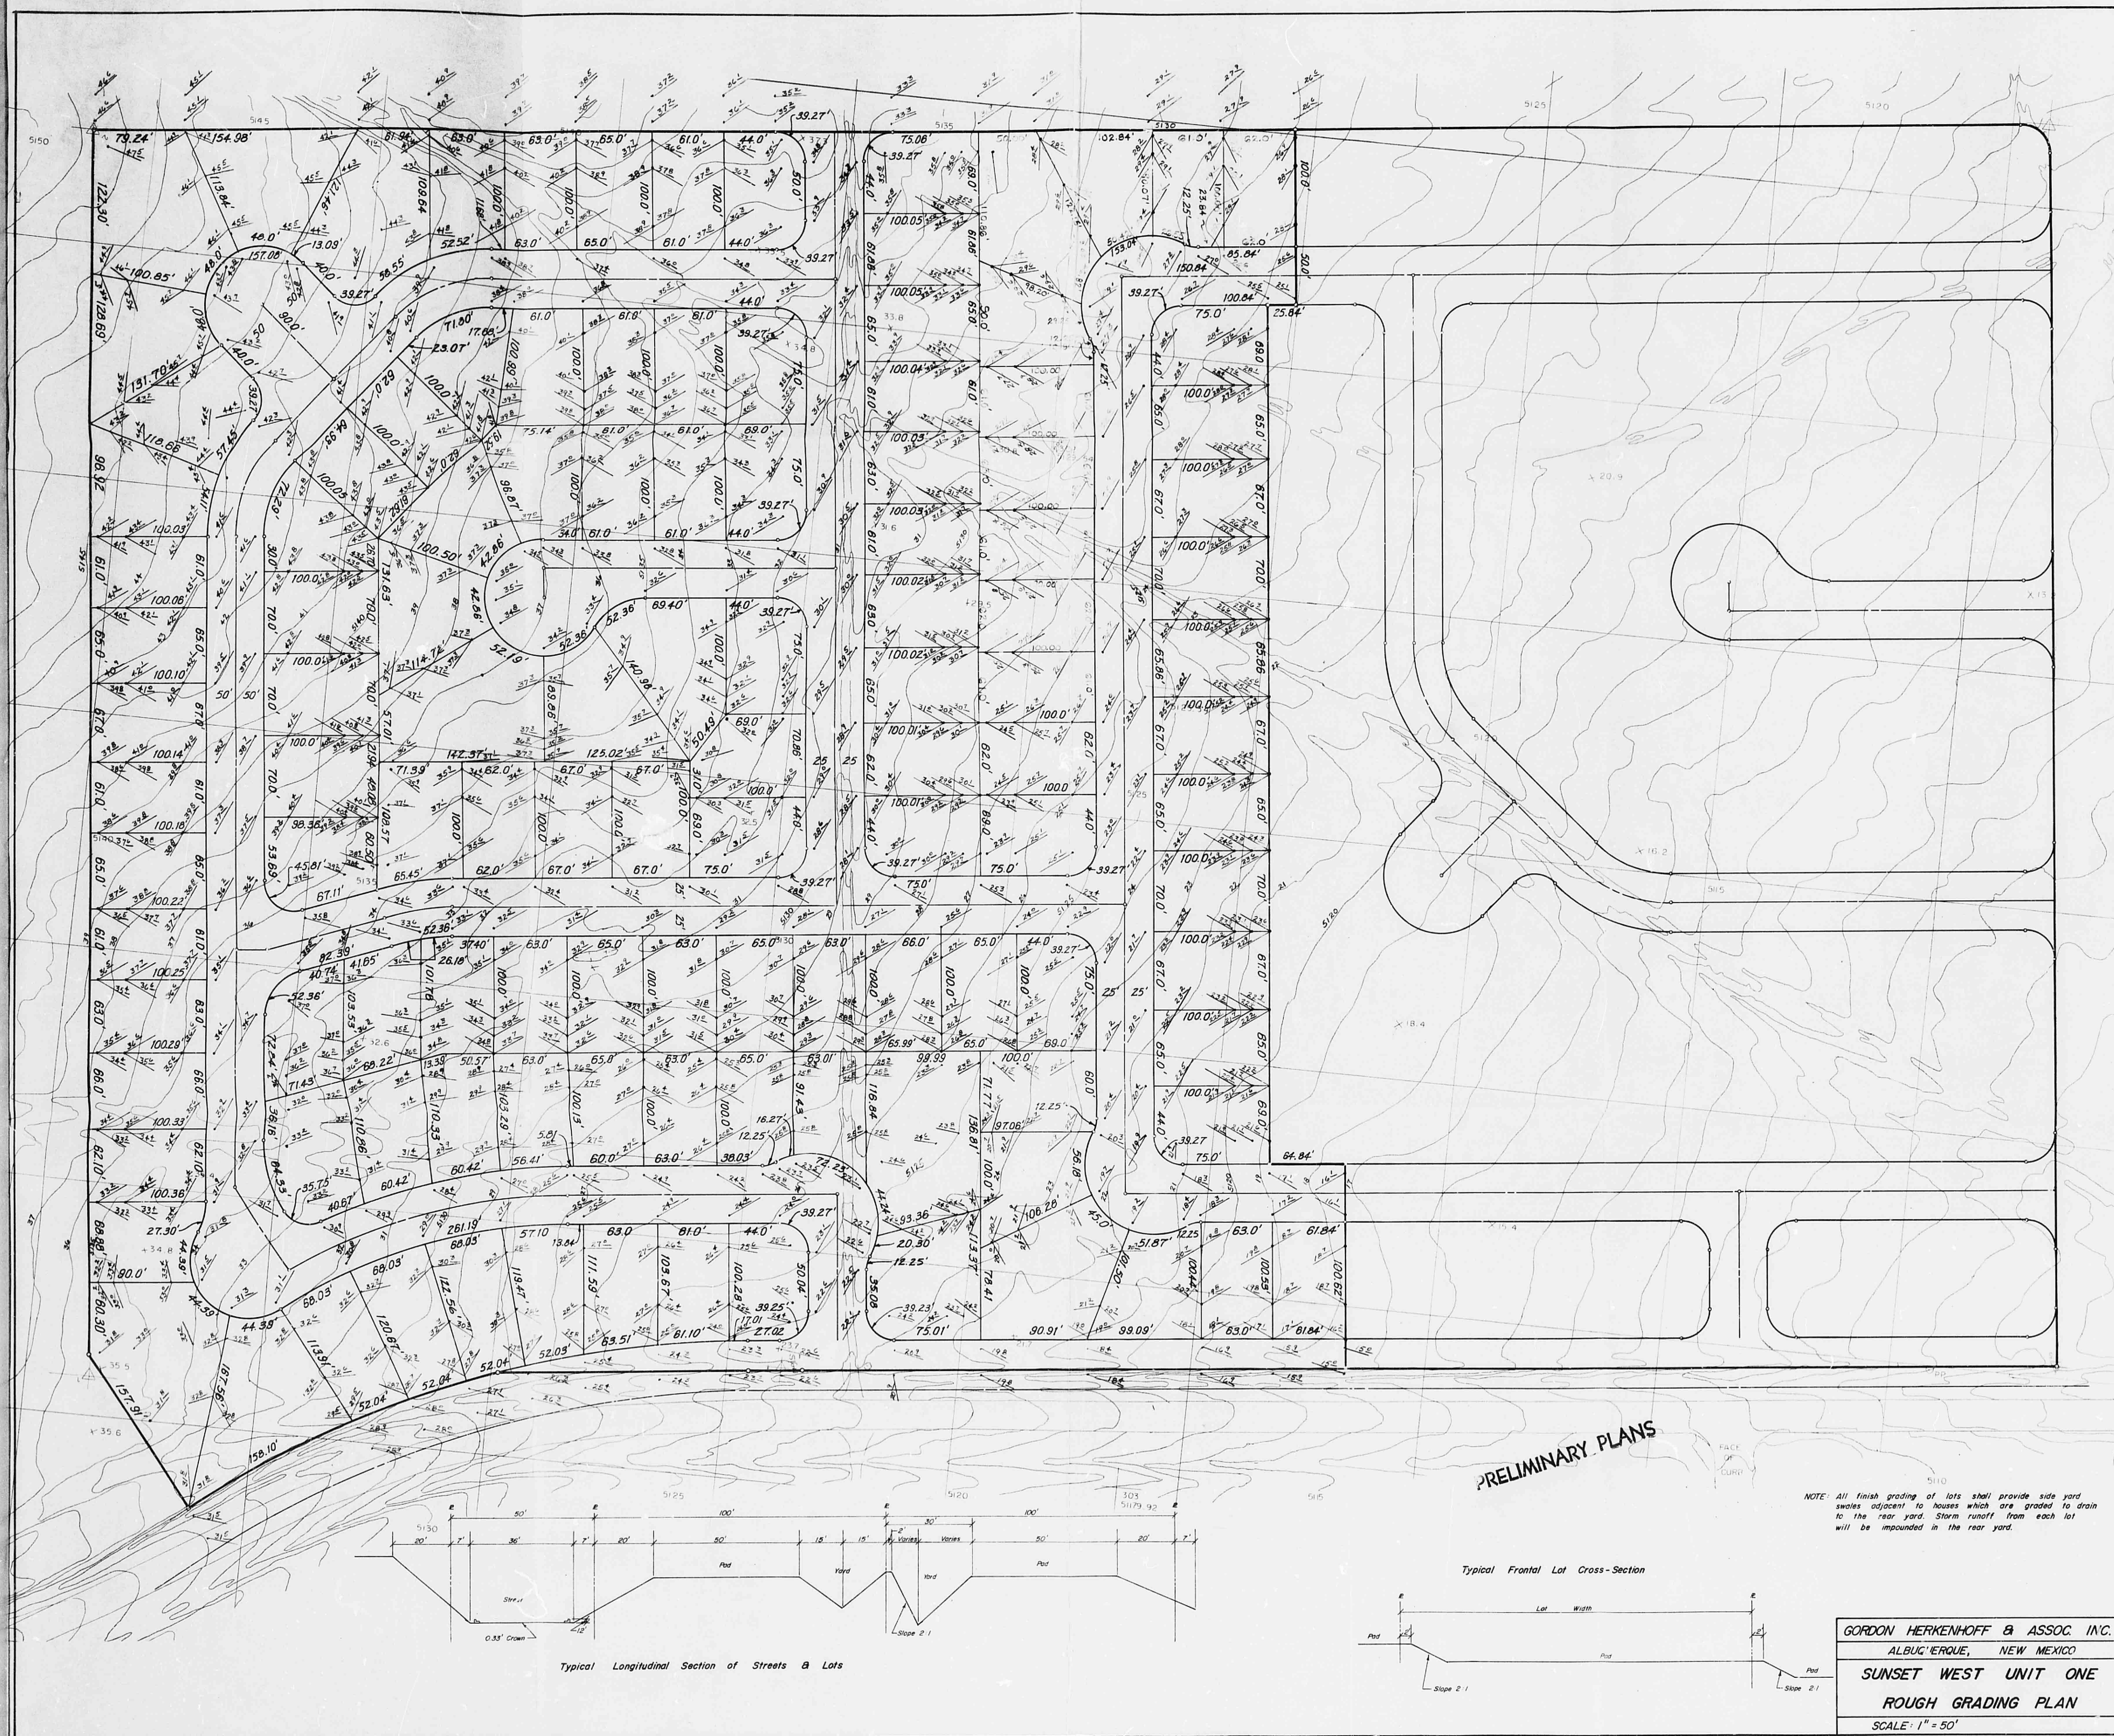

CITY OF ALBUQUERQUE

C

D

F

