HYDROLOGY

L22/D1
THREE PLANS

L 22/D1

3 PLANS

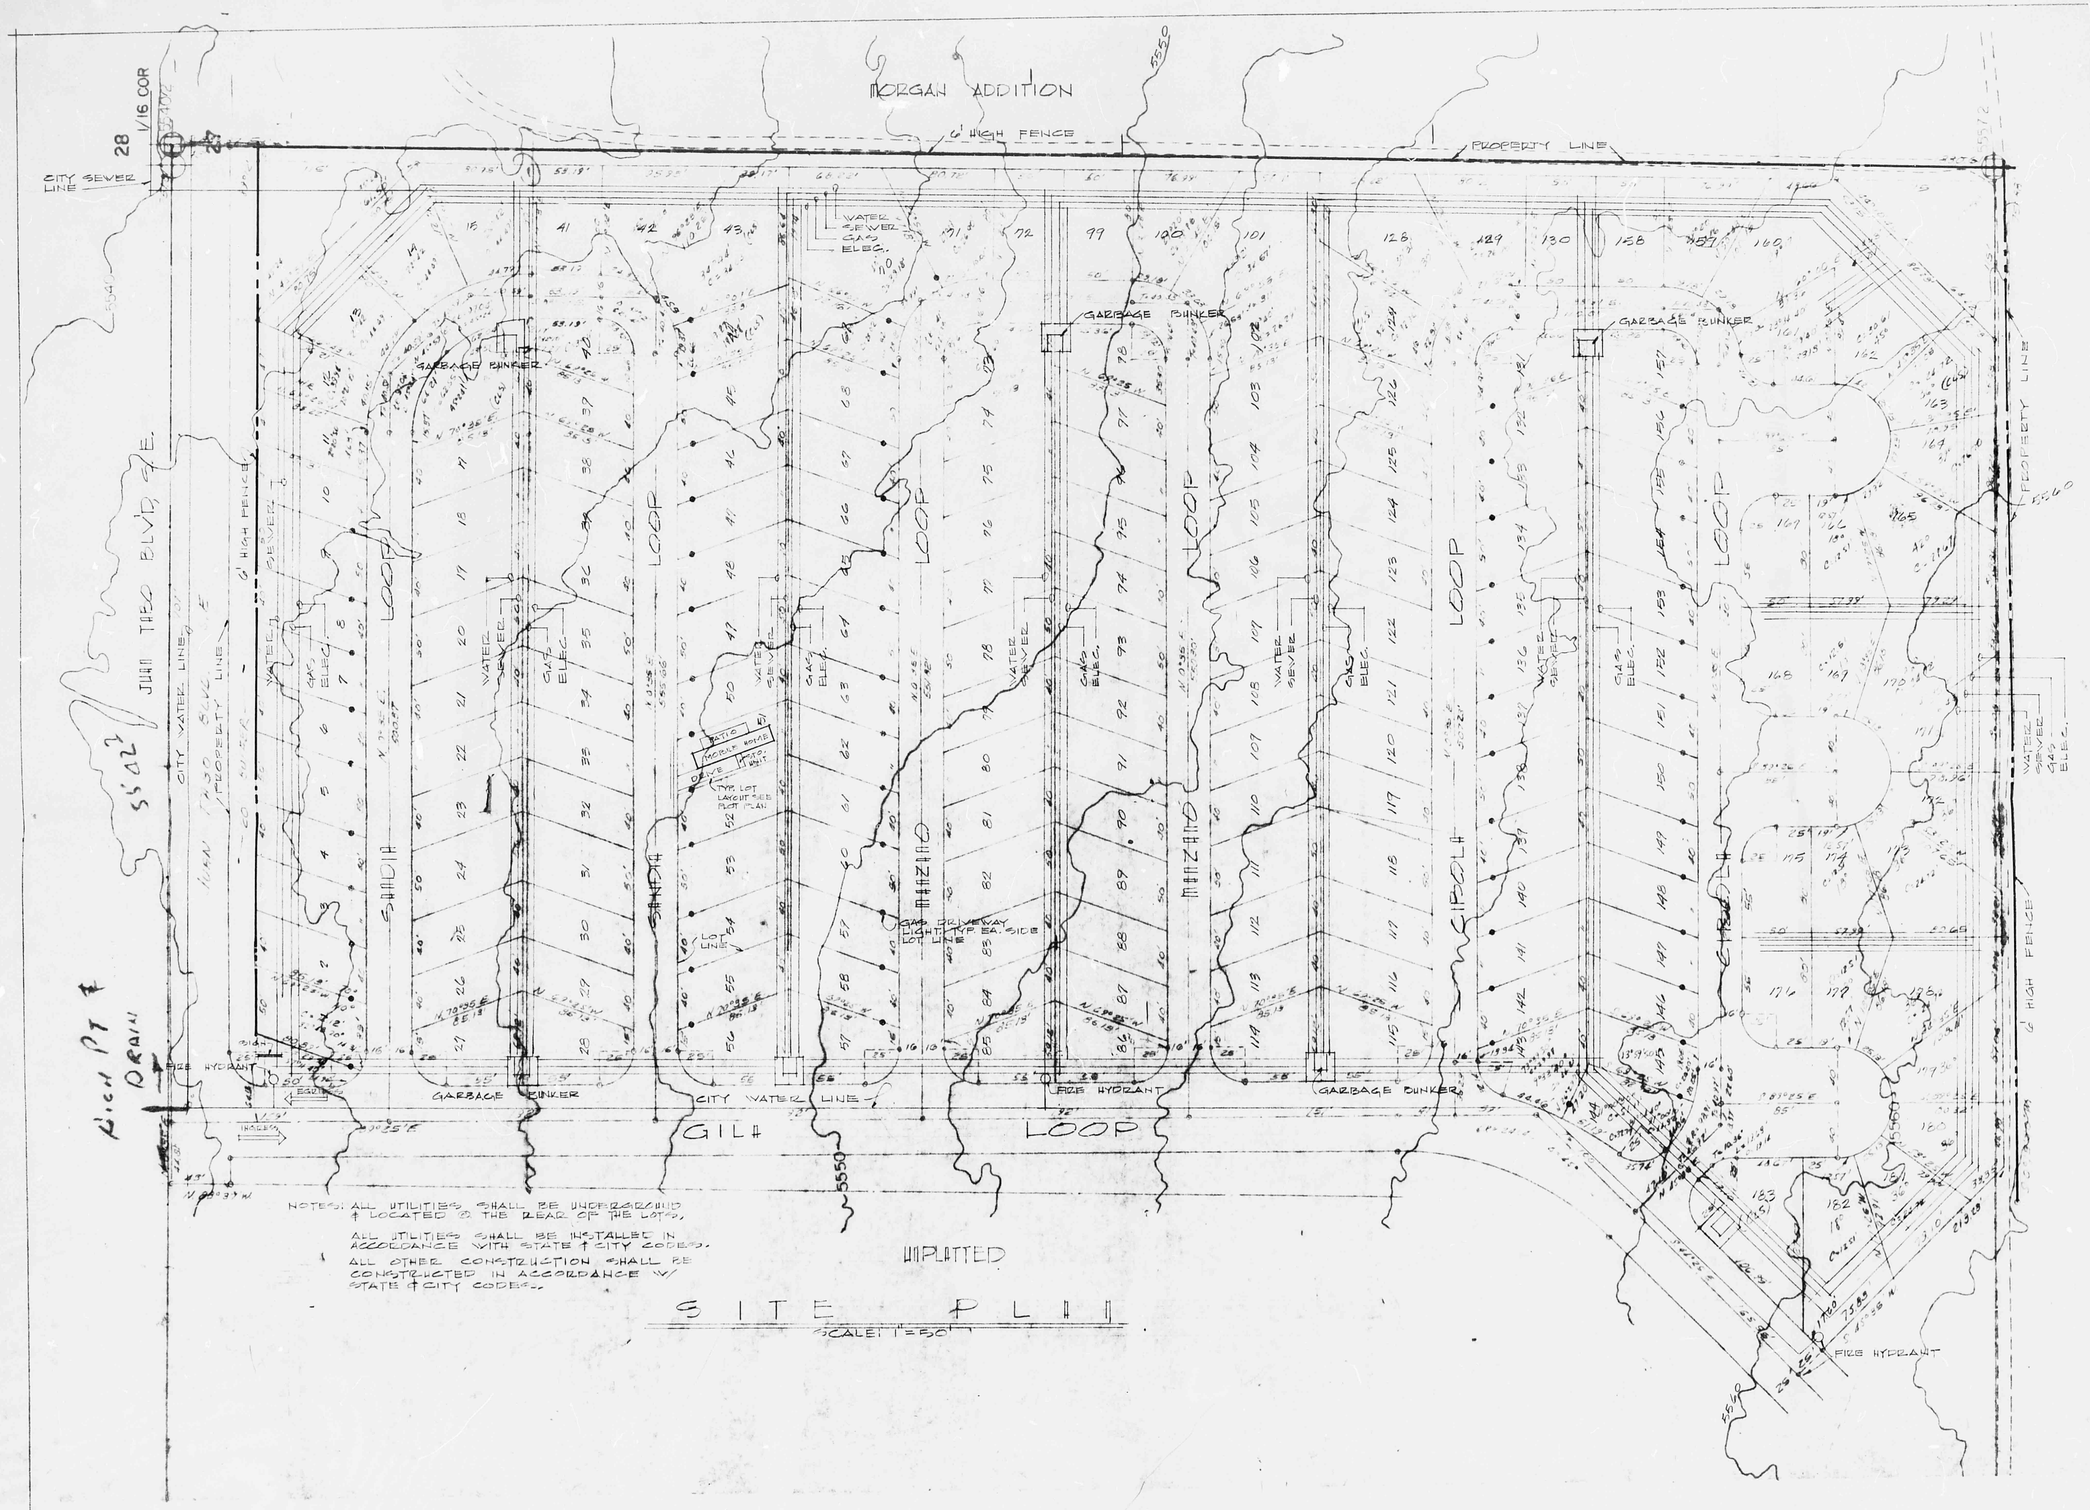

SITE PLAN

SCALE: 1"=50'

FOUR HILLS MOBILE HOME PARK

ALBUQUERQUE, NEW MEXICO

DRAWN BY:	UKR	SHEET	OF
CHECKED BY:	UKR	2	3
DATE	6/10/68		

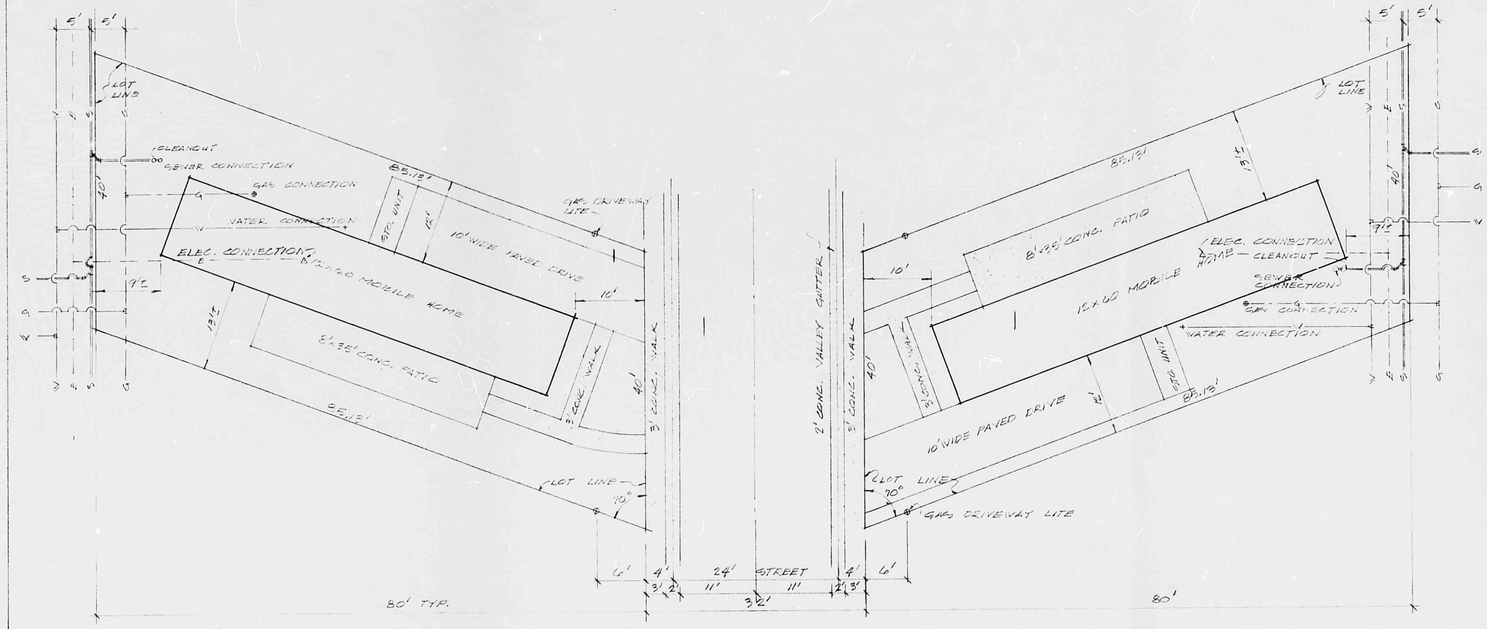

TYPICAL PLOT PLAN

SCALE: 1" = 10'

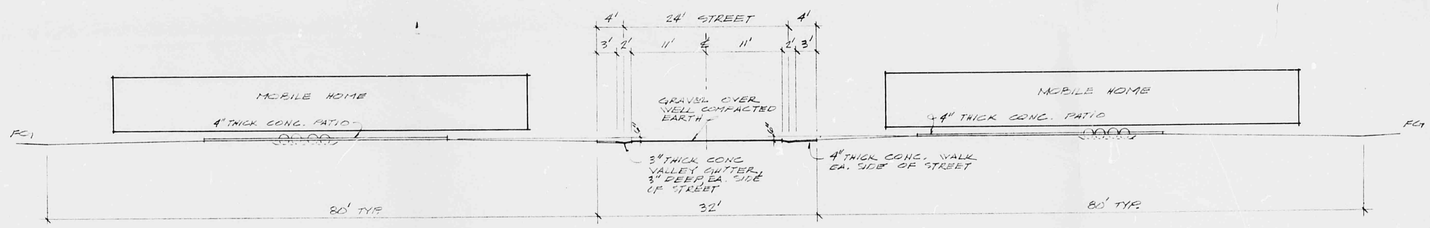

TYPICAL LOT, STEET, LOT SECTION

VERT. SCALE: 1" = 10' HORIZ. SCALE: 1" = 20'

FOUR HILLS MOBILE HOME PARK

ALBUQUERQUE, NEW MEXICO

DRAWN BY: JKR	SHEET	OF
CHECKED BY: JKR	1	3
DATE: 6/10/08		

FOUR HILLS MOBILE HOME PARK

SCALE: 1" = 100' JKR 5/10/68
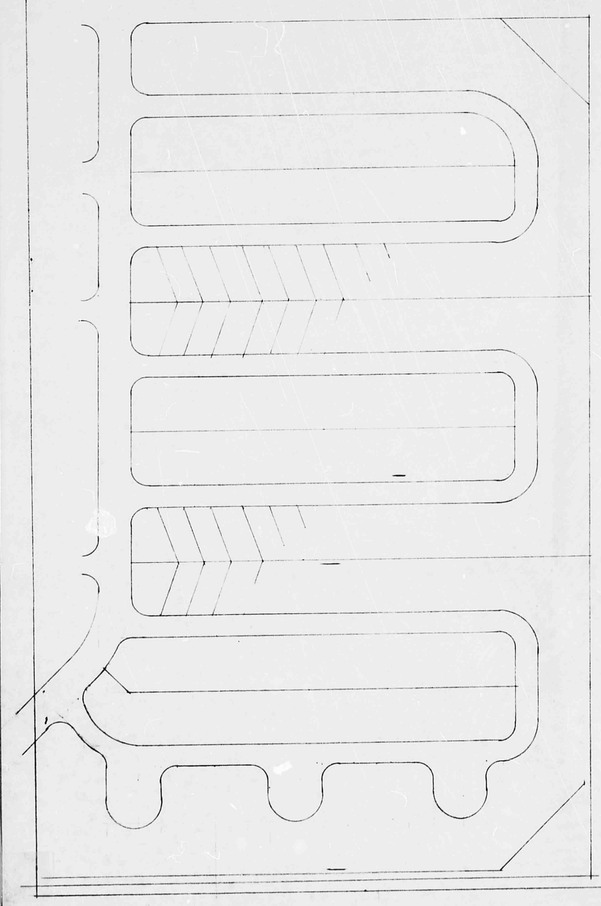
REVISED STREET LAYOUT