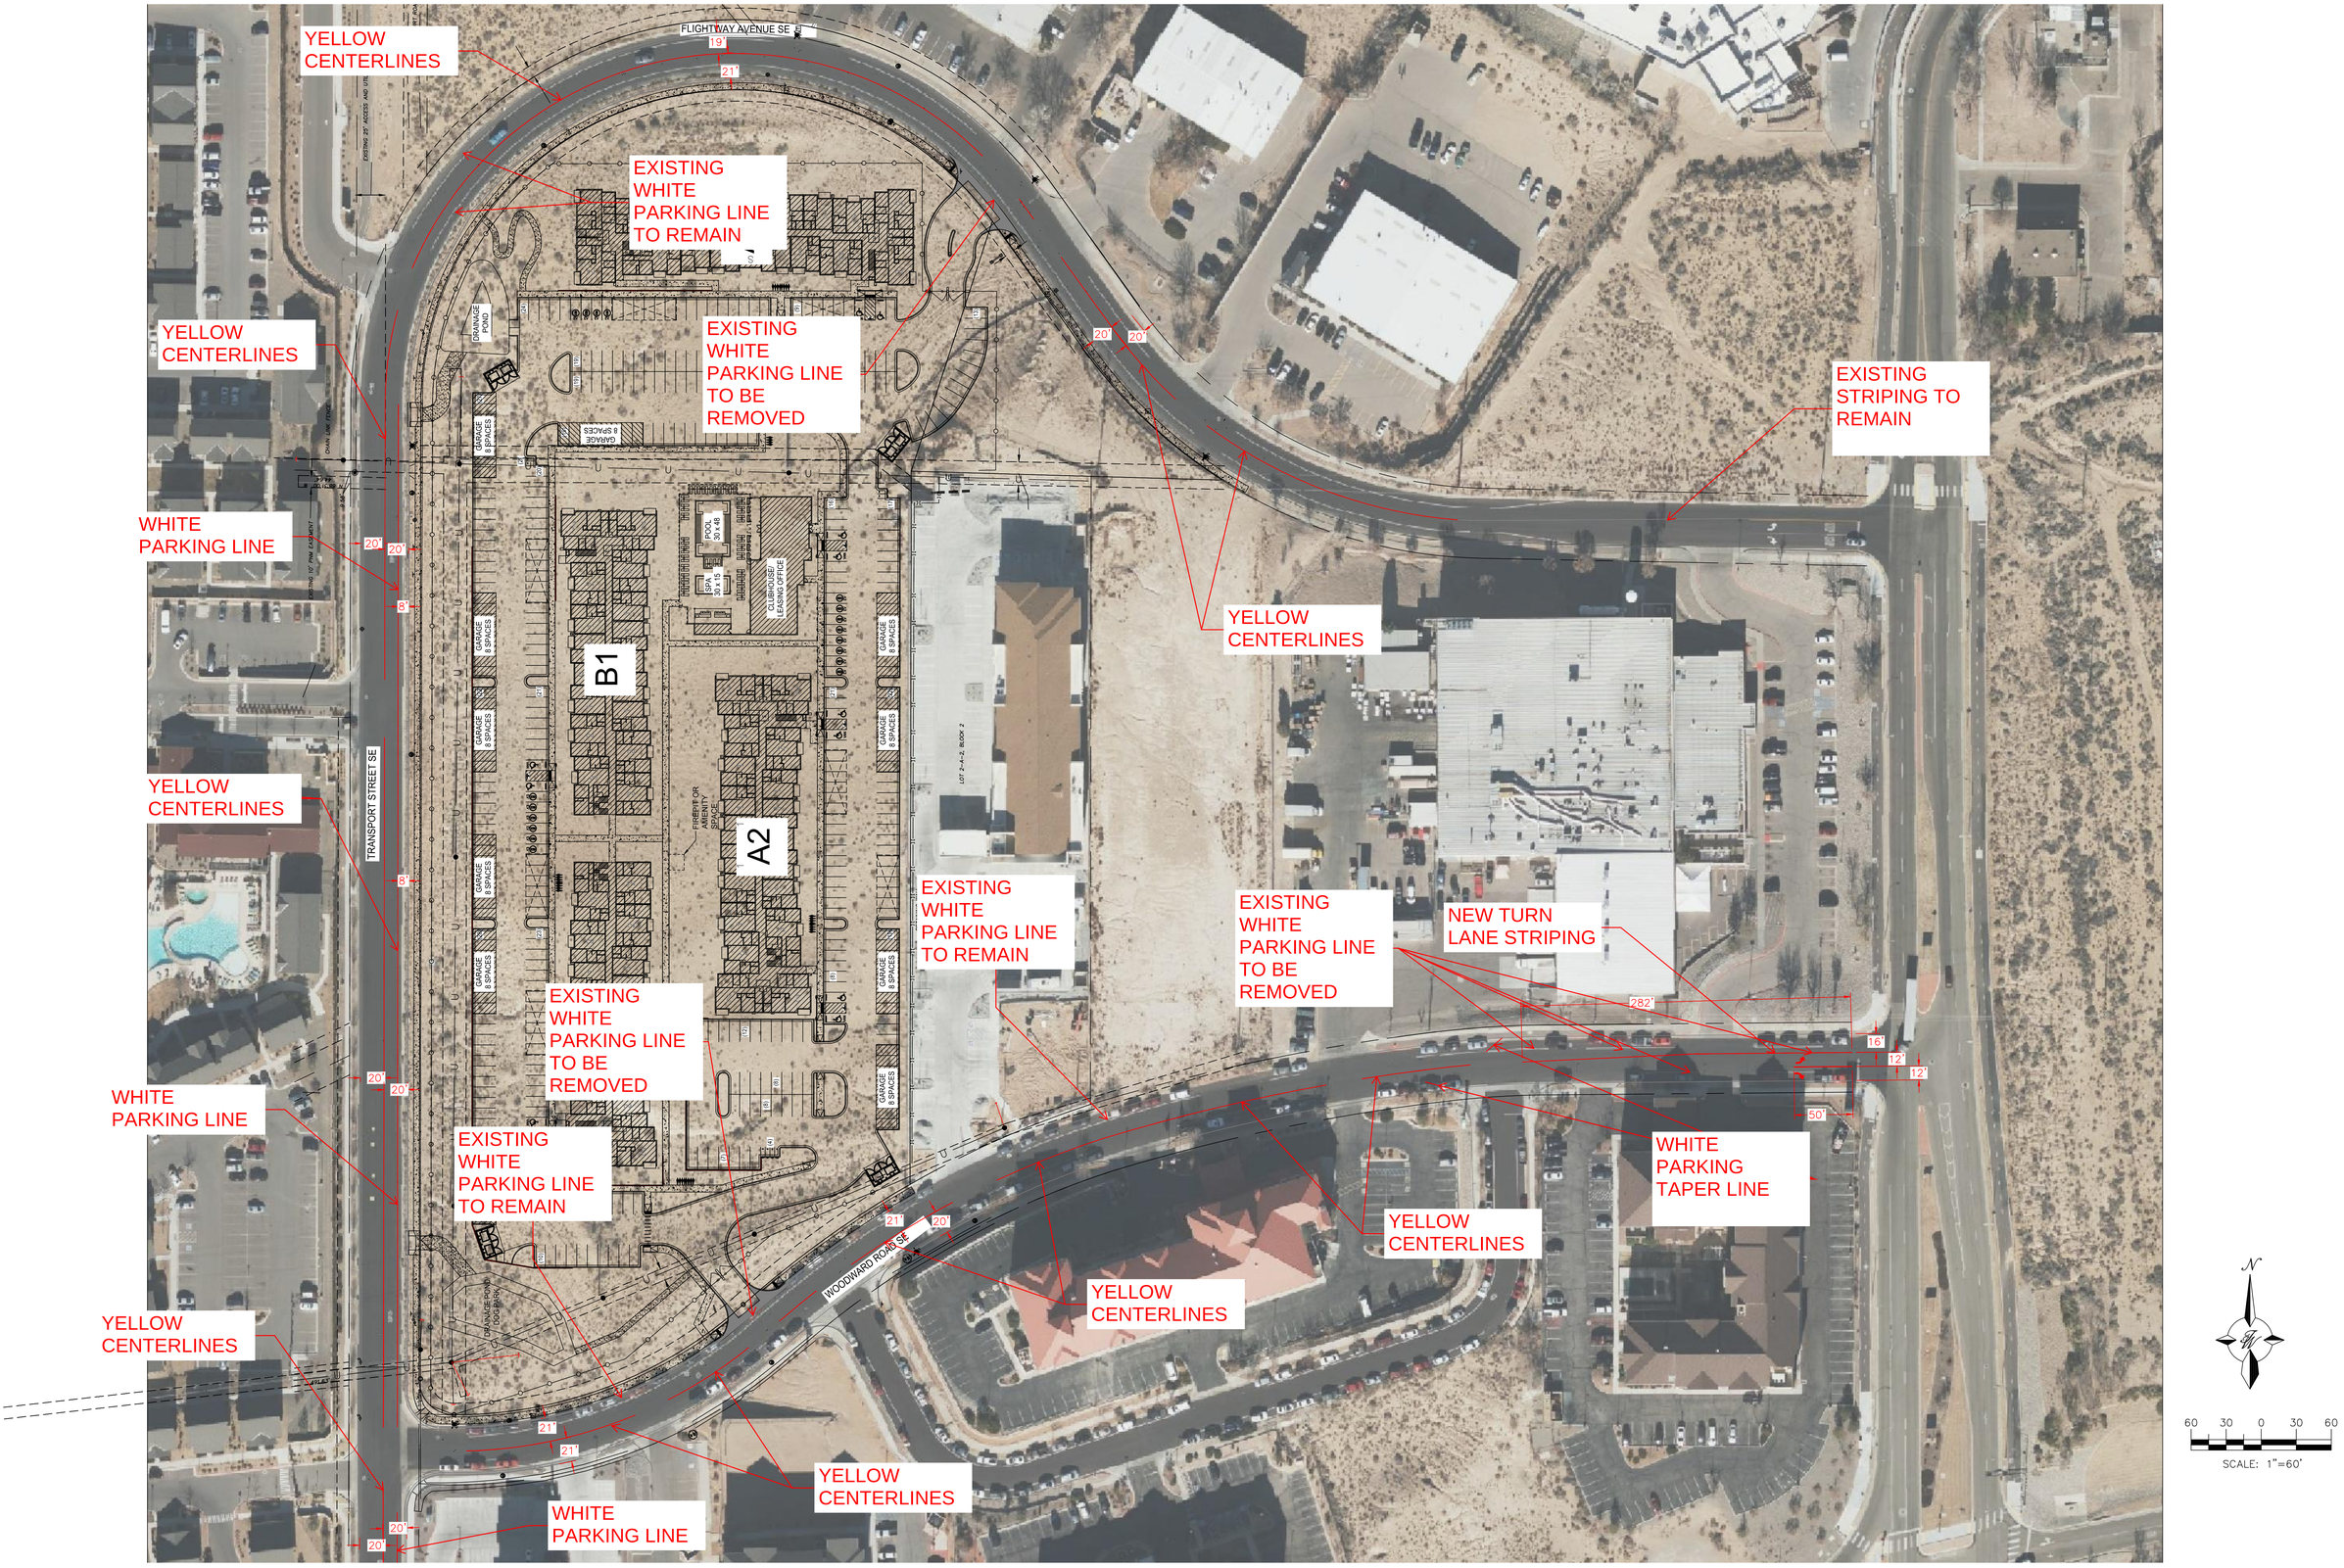
YELLOW CENTERLINES
EXISTING WHITE PARKING LINE TO REMAIN
EXISTING WHITE PARKING LINE TO BE REMOVED
YELLOW CENTERLINES
EXISTING STRIPING TO REMAIN
WHITE PARKING LINE
YELLOW CENTERLINES
YELLOW CENTERLINES
EXISTING WHITE PARKING LINE TO REMAIN
EXISTING WHITE PARKING LINE TO BE REMOVED
NEW TURN LANE STRIPING
WHITE PARKING LINE
EXISTING WHITE PARKING LINE TO REMAIN
WHITE PARKING TAPER LINE
YELLOW CENTERLINES
YELLOW CENTERLINES
YELLOW CENTERLINES
YELLOW CENTERLINES
WHITE PARKING LINE
FLIGHTWAY AVENUE SE
TRANSPORT STREET SE
WOODWARD ROAD SE
B1
A2
GARAGE 8 SPACES
DRAINAGE POND
POOL 30 x 48
SPA 30 x 15
CLUBHOUSE LEASING OFFICE
FIREPIT OR AMENITY SPACE
19'
21'
20'
8'
282'
16'
12'
50'
N
60 30 0 30 60
SCALE: 1"=60'