

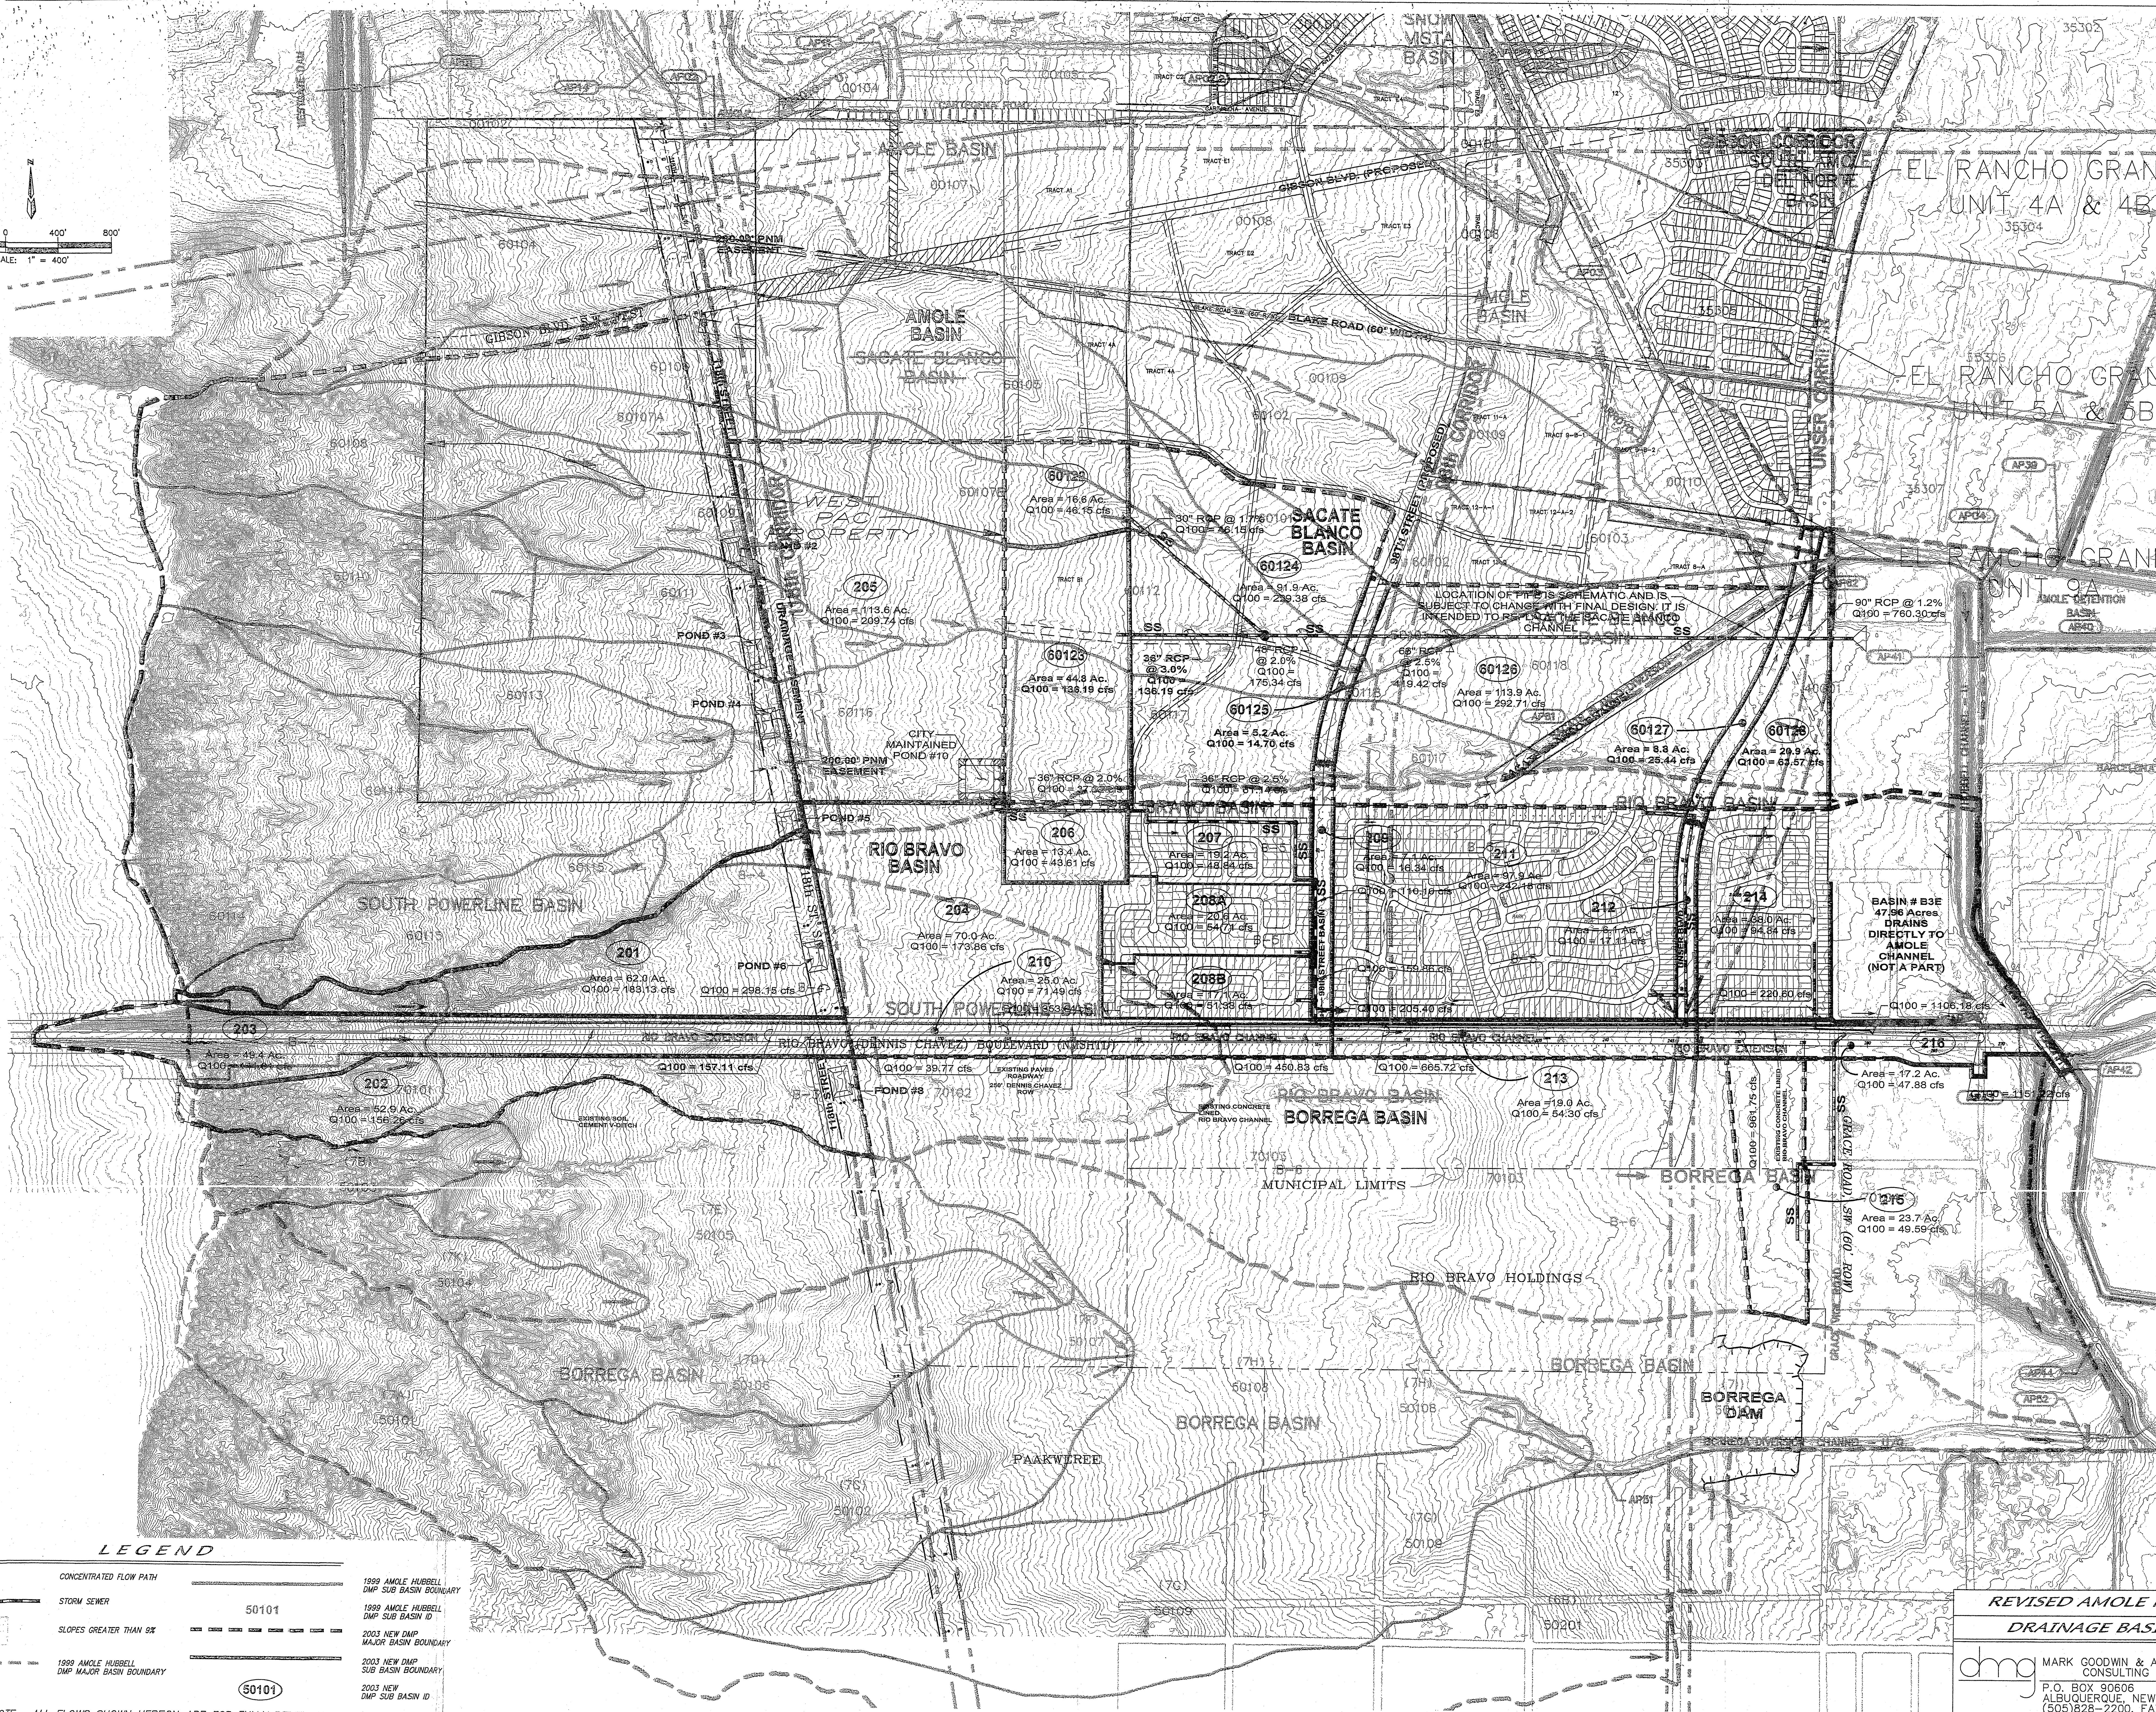


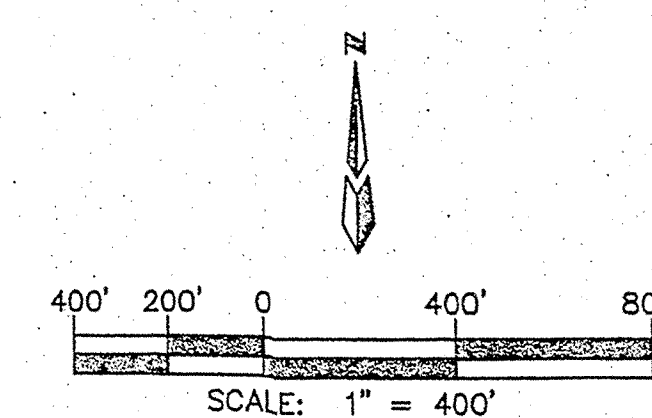

LEGEND

- | | | |
|---|----|-------|
| CONCENTRATED FLOW PATH | SS | 50101 |
| STORM SEWER | SS | 50101 |
| SLOPES GREATER THAN 5% | SS | 50101 |
| 1999 AMOLE HUBBELL DMP SUB BASIN BOUNDARY | SS | 50101 |
| 1999 AMOLE HUBBELL DMP SUB BASIN II | SS | 50101 |
| 2003 NEW DMP MAJOR BASIN BOUNDARY | SS | 50101 |
| 2003 NEW DMP SUB BASIN BOUNDARY | SS | 50101 |
| 2003 NEW DMP SUB BASIN II | SS | 50101 |

NOTE: ALL FLOWS SHOWN HEREON ARE FOR FULLY DEVELOPED CONDITIONS AND INCLUDE 3% FOR SEDIMENT BULKING

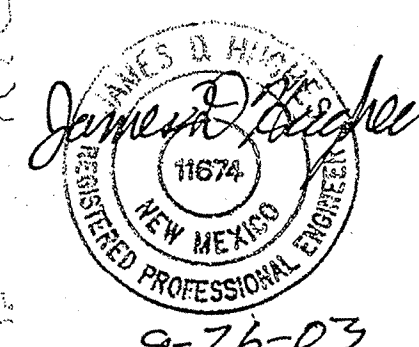


REVISED AMOLE HUBBELL DRAINAGE BASIN MAP

dmg MARK GOODWIN & ASSOCIATES, P.A.
CONSULTING ENGINEERS
P.O. BOX 90606
ALBUQUERQUE, NEW MEXICO 87199
(505)828-2200, FAX (505)797-9539

Designed: DMG Drawn: NHE Checked: DMG
Scale: 1" = 400' Date: 08-13-03 Job: A02106 Sheet 1 of 1


Anderson Hills P09/D002

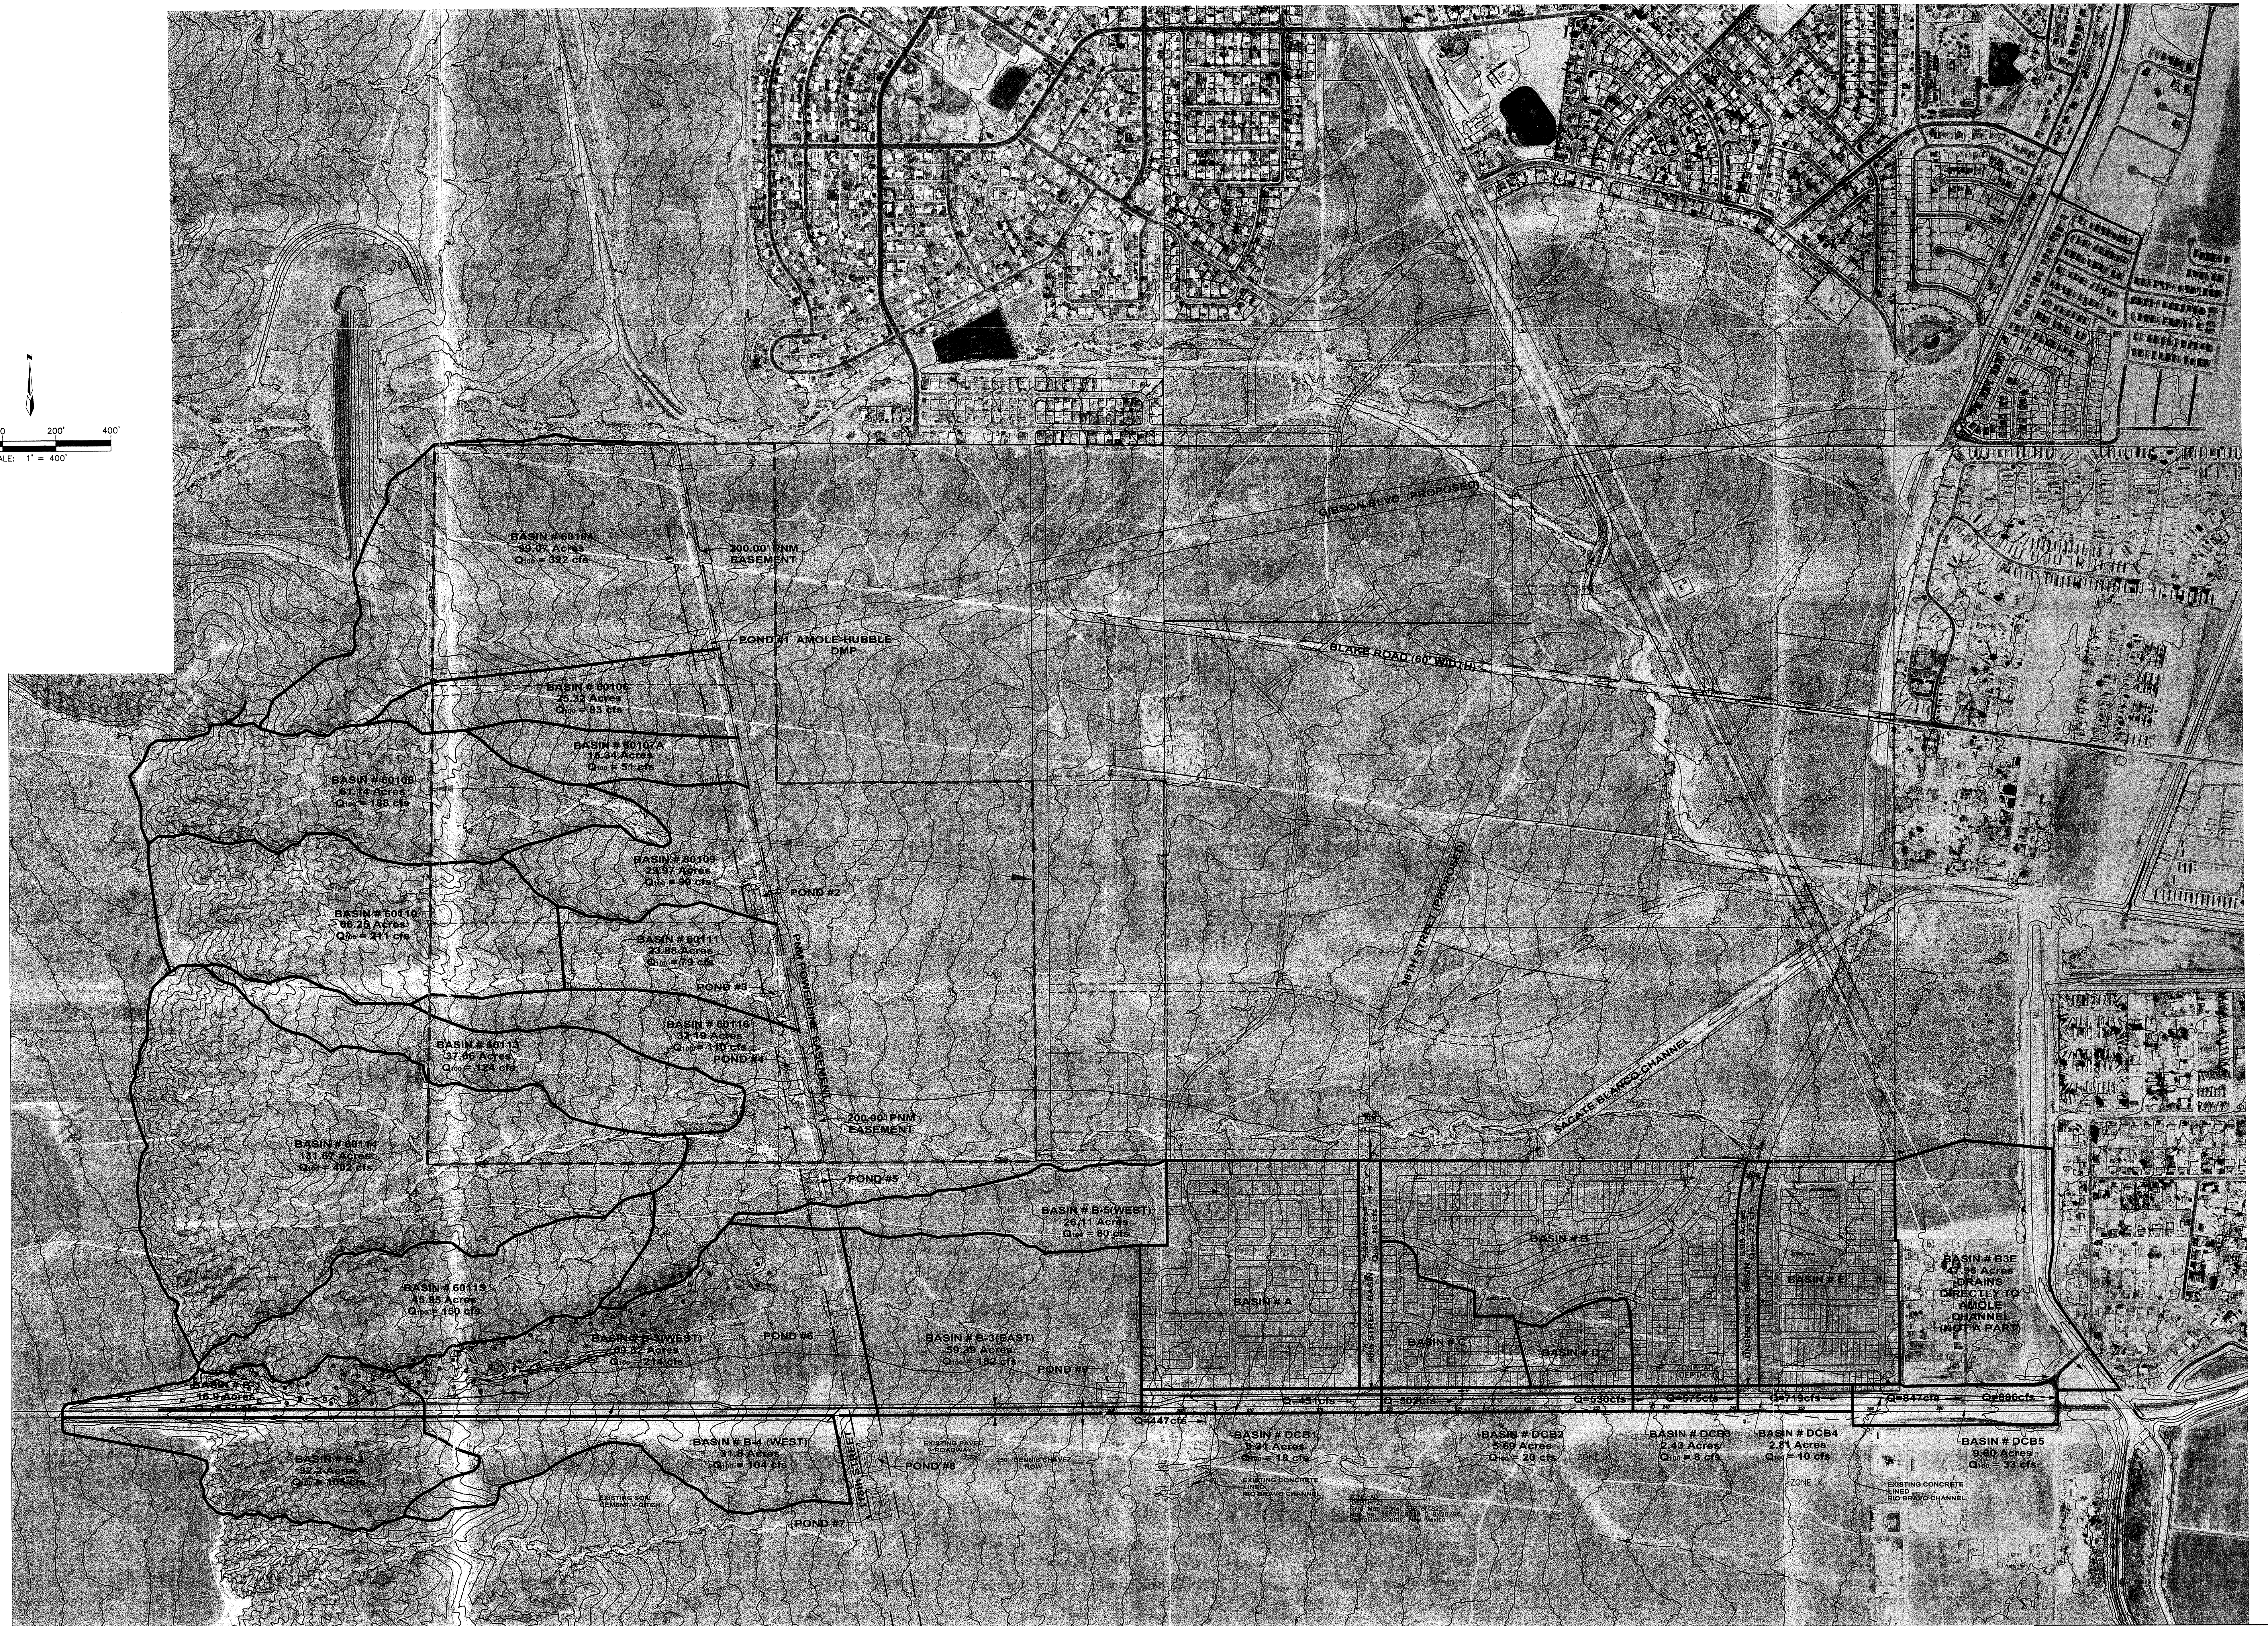


BASIN MAP

P.O. BOX 90606
ALBUQUERQUE, NEW MEXICO 87199
(505)828-2200, FAX (505)797-9539

Designed: <i>DMG</i>	Drawn: <i>NHE</i>	Checked: <i>DMG</i>	Sheet <i>I</i> of <i>I</i>
Scale: <i>1" = 400'</i>	Date: <i>03-27-03</i>	Job: <i>A02106</i>	

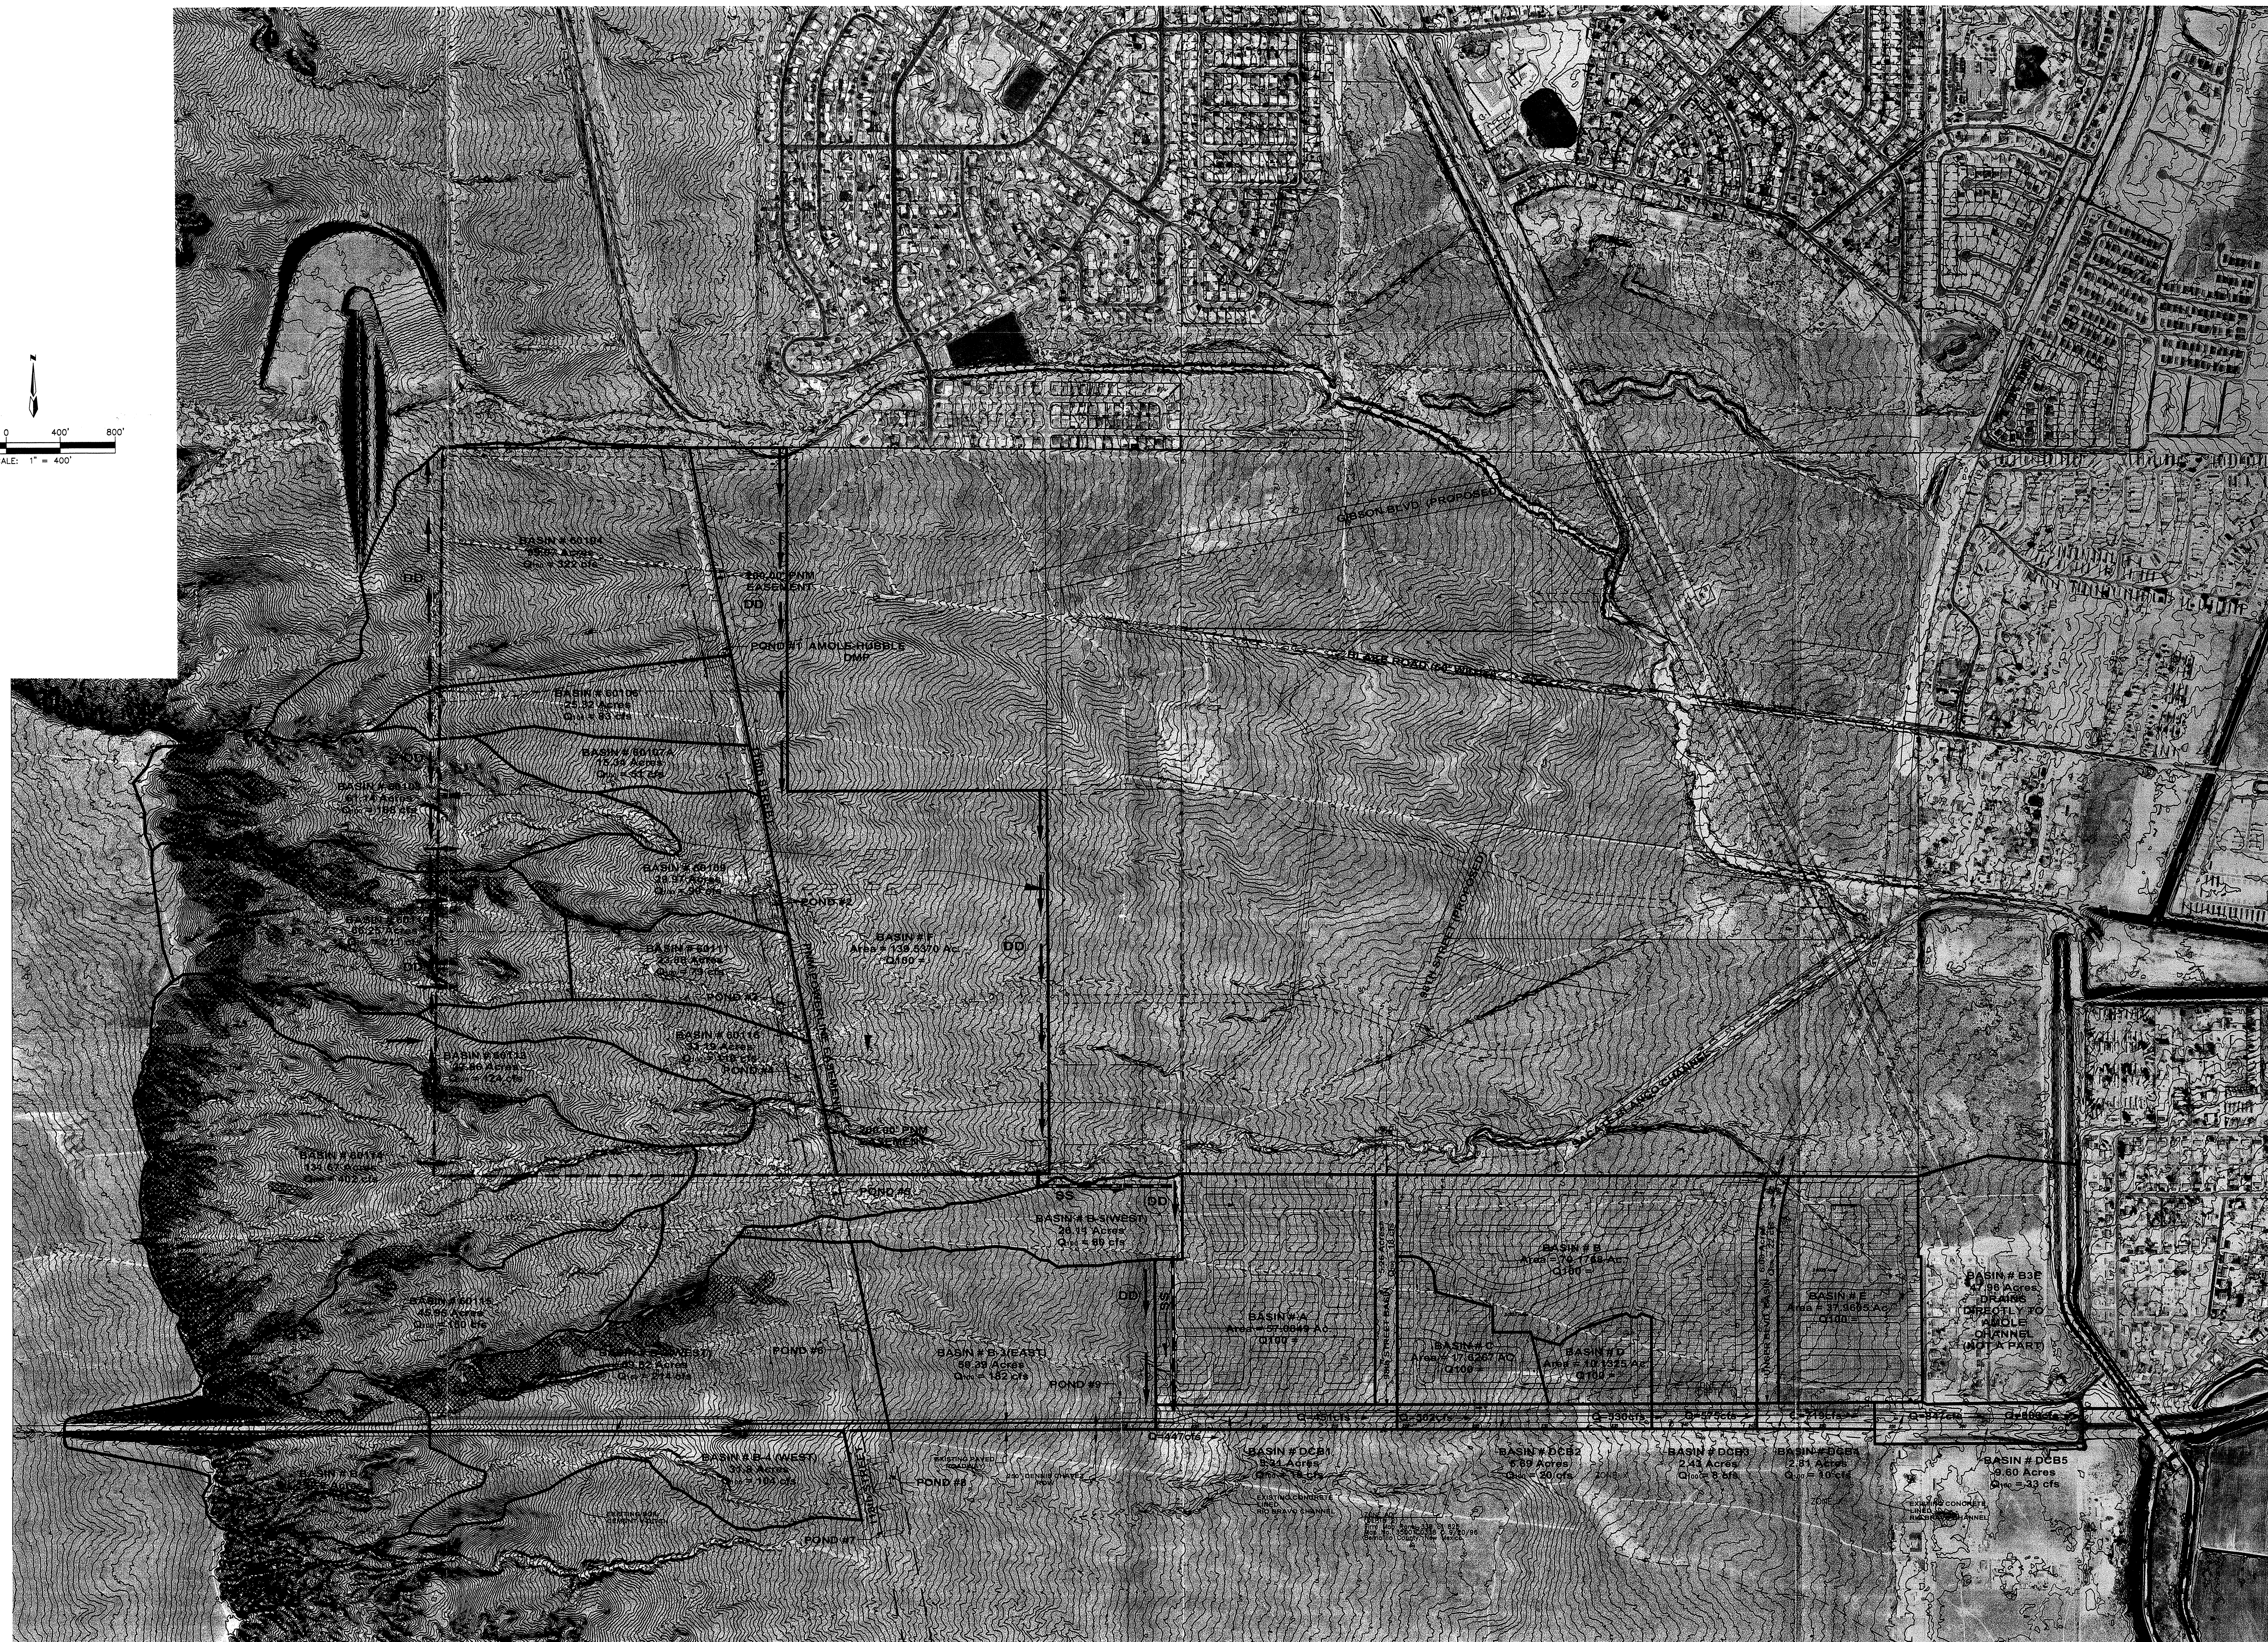

LEGEND

 	<i>TEMPORARY DIVERSION DIKE</i>
	<i>STORM SEWER</i>
	<i>SLOPES GREATER THAN 9:1</i>

 MARK GOODWIN & ASSOCIATES, P.A.
CONSULTING ENGINEERS
P.O. BOX 90606
ALBUQUERQUE, NEW MEXICO 87199
(505)828-2200, FAX (505)797-9539

Designed: DMG	Drawn: NHE	Checked: DMG	Sheet <i>I</i> of <i>I</i>
Scale: 1" = 400'	Date: 03-27-03	Job: A02106	