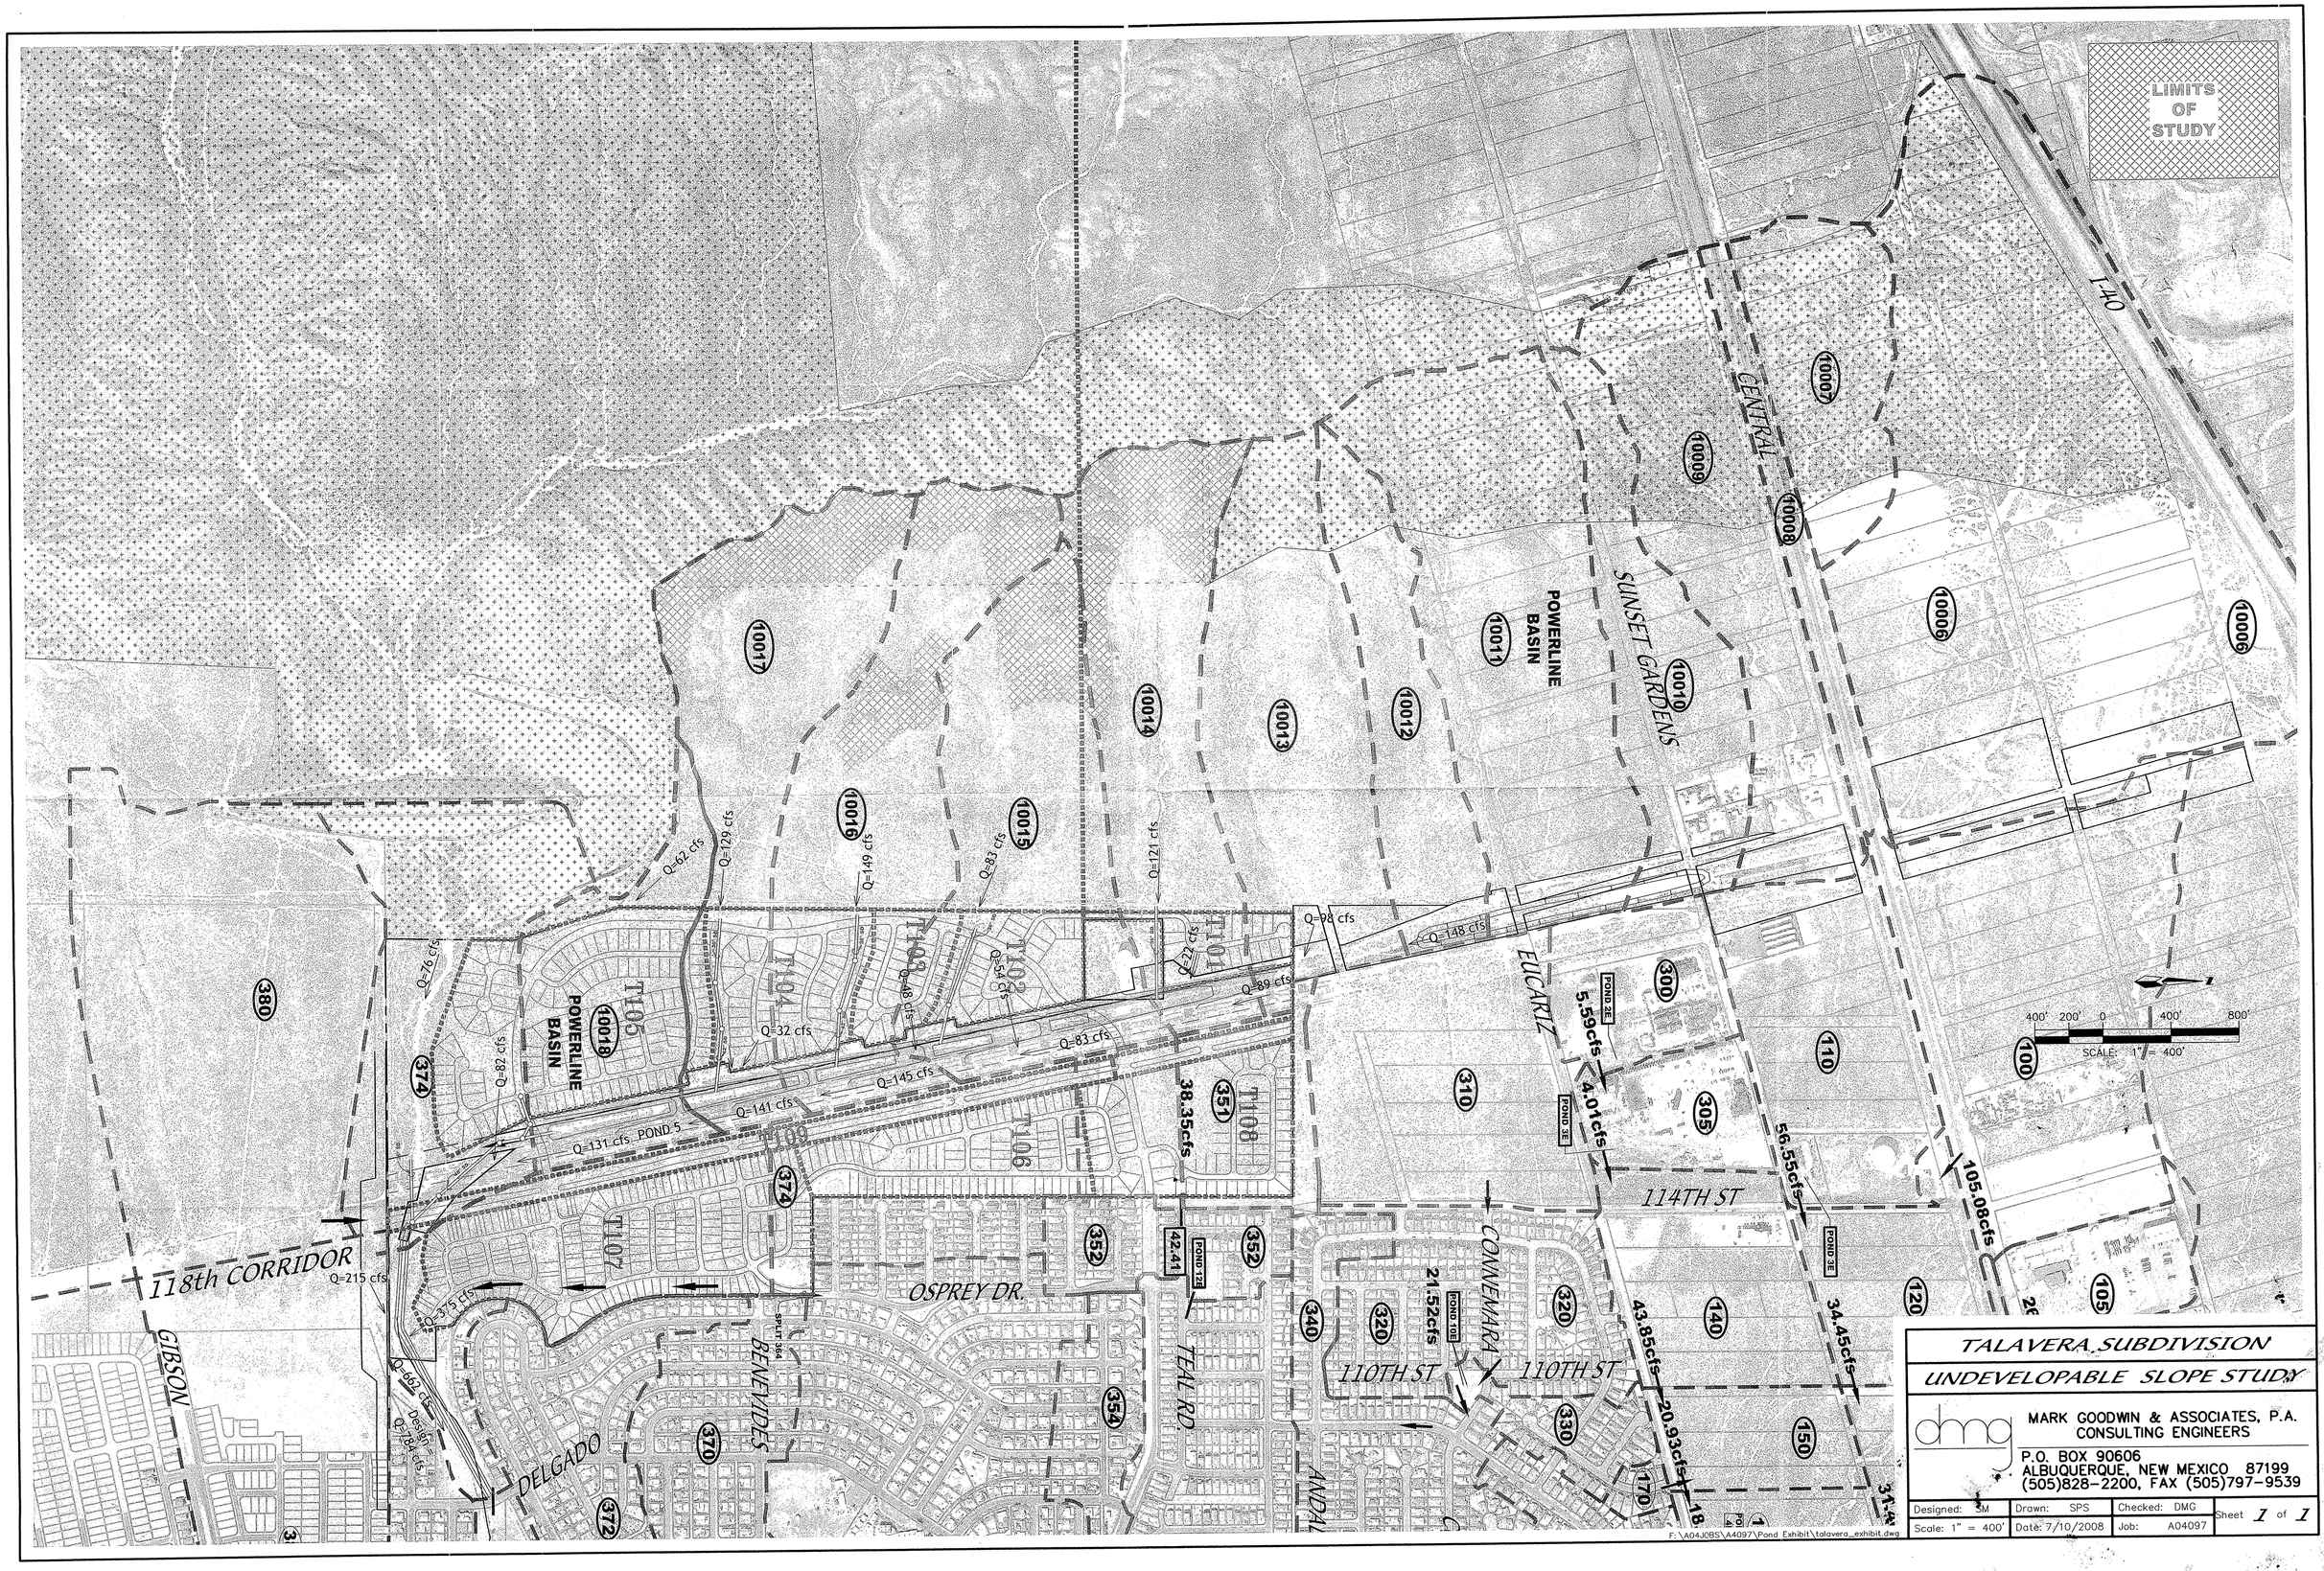

TALAVERA SUBDIVISION

UNDEVELOPABLE SLOPE STUDY

dmg

MARK GOODWIN & ASSOCIATES, P.A.
CONSULTING ENGINEERS

P.O. BOX 90606
ALBUQUERQUE, NEW MEXICO 87199
(505)828-2200, FAX (505)797-9539

Designed: SM	Drawn: SPS	Checked: DMG	Sheet 1 of 1
Scale: 1" = 400'	Date: 7/10/2008	Job: A04097	