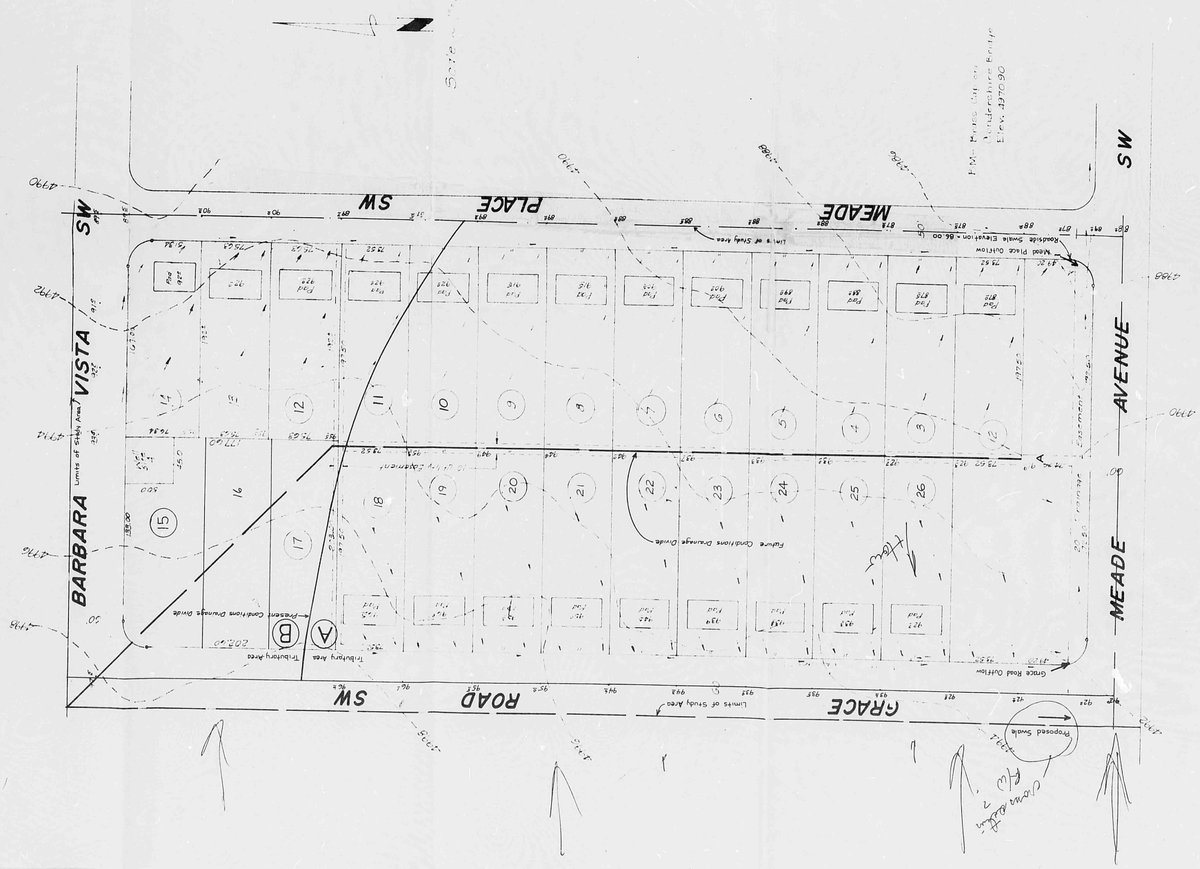
BARBARA VISTA SW
MEADE PLACE SW
MEADE AVENUE SW
GRACE ROAD SW
Limits of Study Area
Roadside Swale Elevation = 86.00
Road Plus Quantum
Flume Conditions Drainage Divide
Grade Road Quantum
Proposed Swale
Existing Conditions Drainage Divide
Tributary Area
Easement
Fire Hydrant Underground Elev. 4370.90
Street Lamp
Curb Inlet
Curb Inlet
Curb Inlet

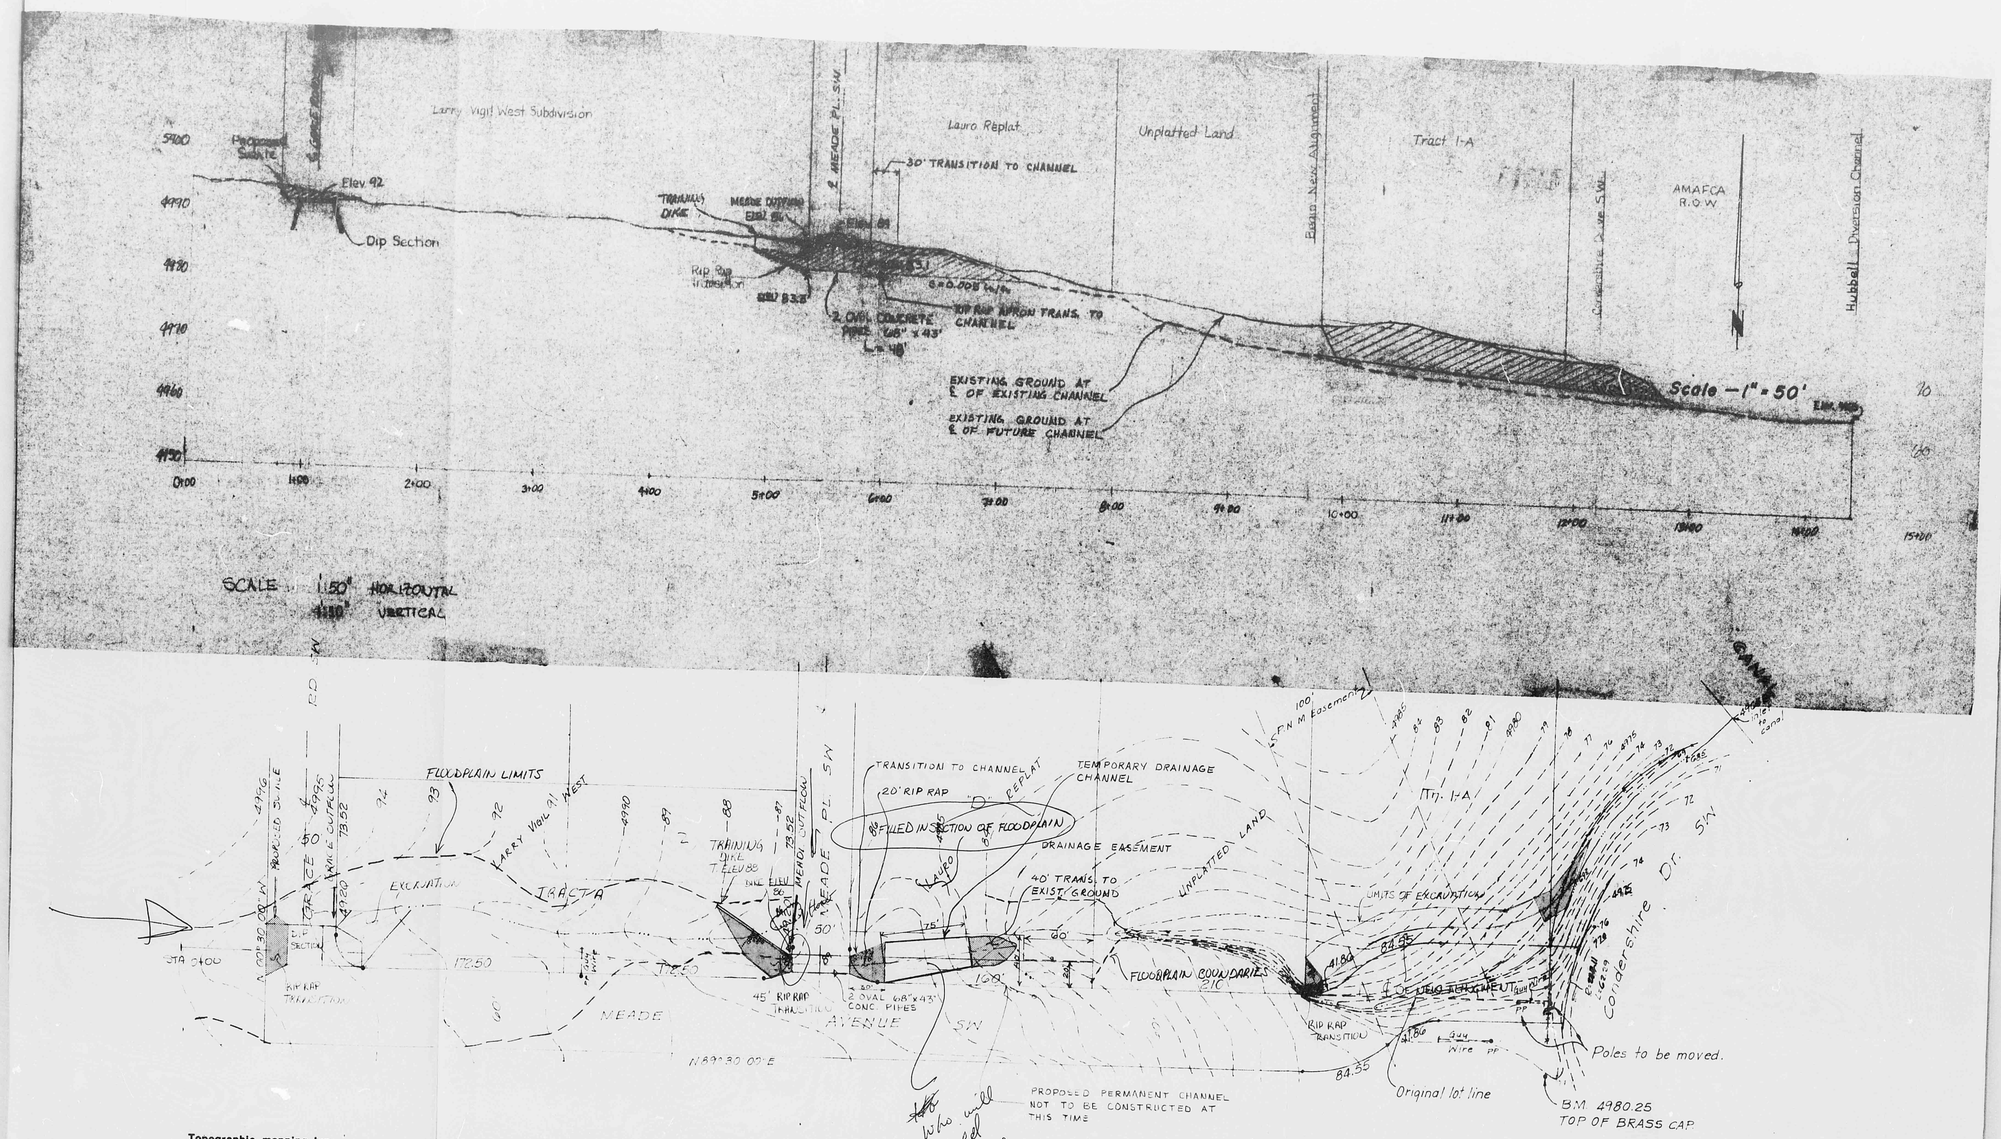

Topographic mapping by:

OLIVER TRUJILLO
N.M.L.S. NO 6837
MAR., 1985

NOTES:
Elevations hereon are with reference to City of Albuquerque Engineering Dept. mean sea-level data.
P.P. -- Power Poles
One foot contour interval.

FIGURE 3
VIGIL WEST SUBDIVISION
PROPOSED ARROYO IMPROVEMENTS

THIS PLAN SHOT TWICE ONCE ON LIGHT AND ONCE ON DARK.

CITY OF ALBUQUERQUE
THIS MICROIMAGE IS THE BEST POSSIBLE REPRODUCTION DUE TO THE POOR QUALITY OF THE ORIGINAL DOCUMENT.

Roll 22 DATE 6-23-93 OP. BP

CITY OF ALBUQUERQUE

This microimage is certified to be a complete and accurate copy of the original as it appears in the files of the PUBLIC WORKS DEPARTMENT - HYDROLOGY DIVISION and was filmed in the normal course of business. The photographic processes used meet the Basic Microfilm Standards of the National Micrographics Association (MS115-1977).

CITY CLERK RECORDER

OFFICIAL SEAL
NORBERTA SANCHEZ
NOTARY PUBLIC
STATE OF NEW MEXICO
My Commission Expires MAY 8 1995
Norberta Sanchez

D 24 C 20 B 16 A 12

CITY OF ALBUQUERQUE

C D

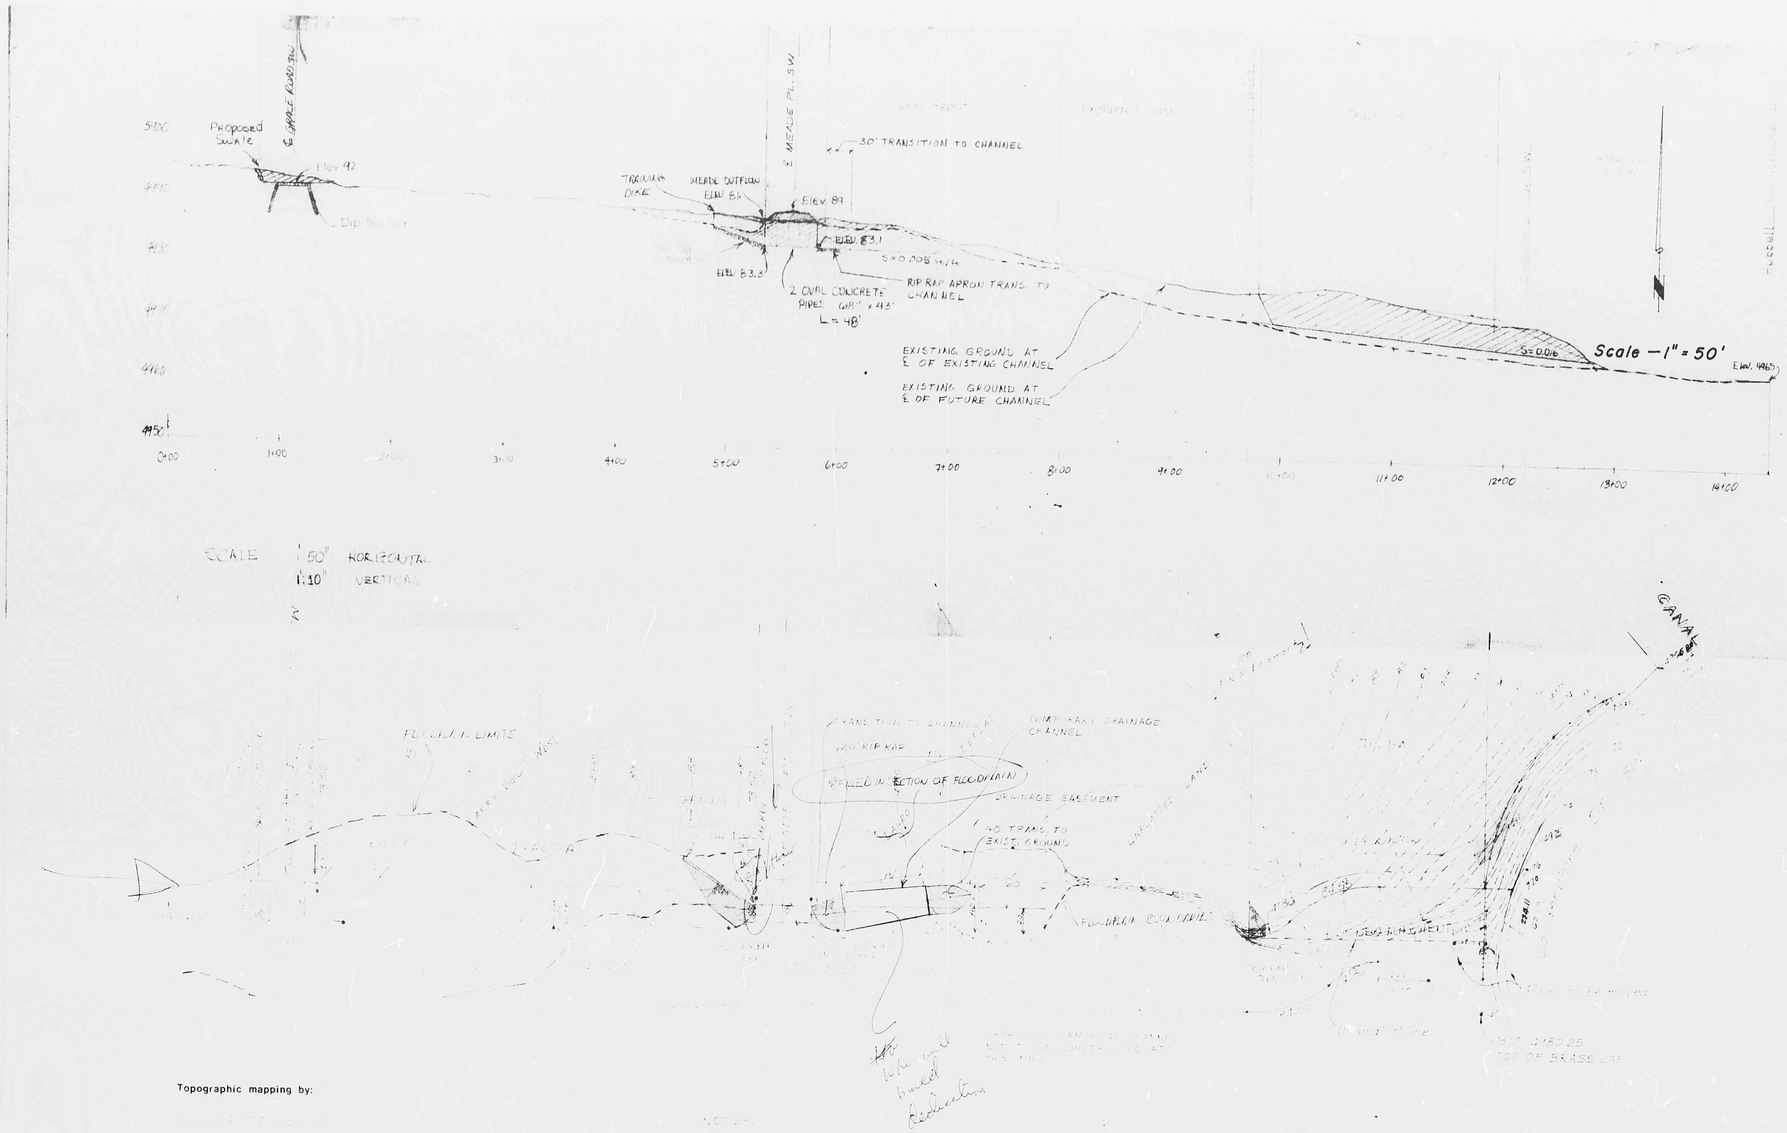

Topographic mapping by:

FIGURE 3
VIGIL WEST SUBDIVISION
PROPOSED ARROYO IMPROVEMENTS

THIS PLAN SHOT TWICE
ONCE ON LIGHT AND
ONCE ON DARK.

CITY OF ALBUQUERQUE
THIS MICROIMAGE IS THE BEST POSSIBLE REPRODUCTION DUE TO THE POOR QUALITY OF THE ORIGINAL DOCUMENT.

R# 22 DATE 2-25-83 OR 6-7

CITY OF ALBUQUERQUE

This microimage is certified to be a complete and accurate copy of the original as it appears in the files of the PUBLIC WORKS DEPARTMENT - HYDROLOGY DIVISION and was filmed in the normal course of business.
The photographic processes used meet the Basic Microfilm Standards of the National Micrographics Association (MS115-1977).

CITY CLERK RECORDER

OFFICIAL SEAL
NORBERTA SANCHEZ
NOTARY PUBLIC
STATE OF NEW MEXICO
My Commission Expires MAY 8 19

D 24 C 20 B 16 A 12

CITY OF ALBUQUERQUE

C D